MAP OF SURVEY

OF PART OF THE SOUTHEAST 1/4 OF THE SOUTHWEST 1/4
AND ALL OF THE NORTHEAST 1/4 OF THE SOUTHWEST 1/4
OF SECTION 14, TOWNSHIP 30 NORTH, RANGE 12 EAST,
TOWN OF NORWOOD, LANGLADE COUNTY WISCONSIN

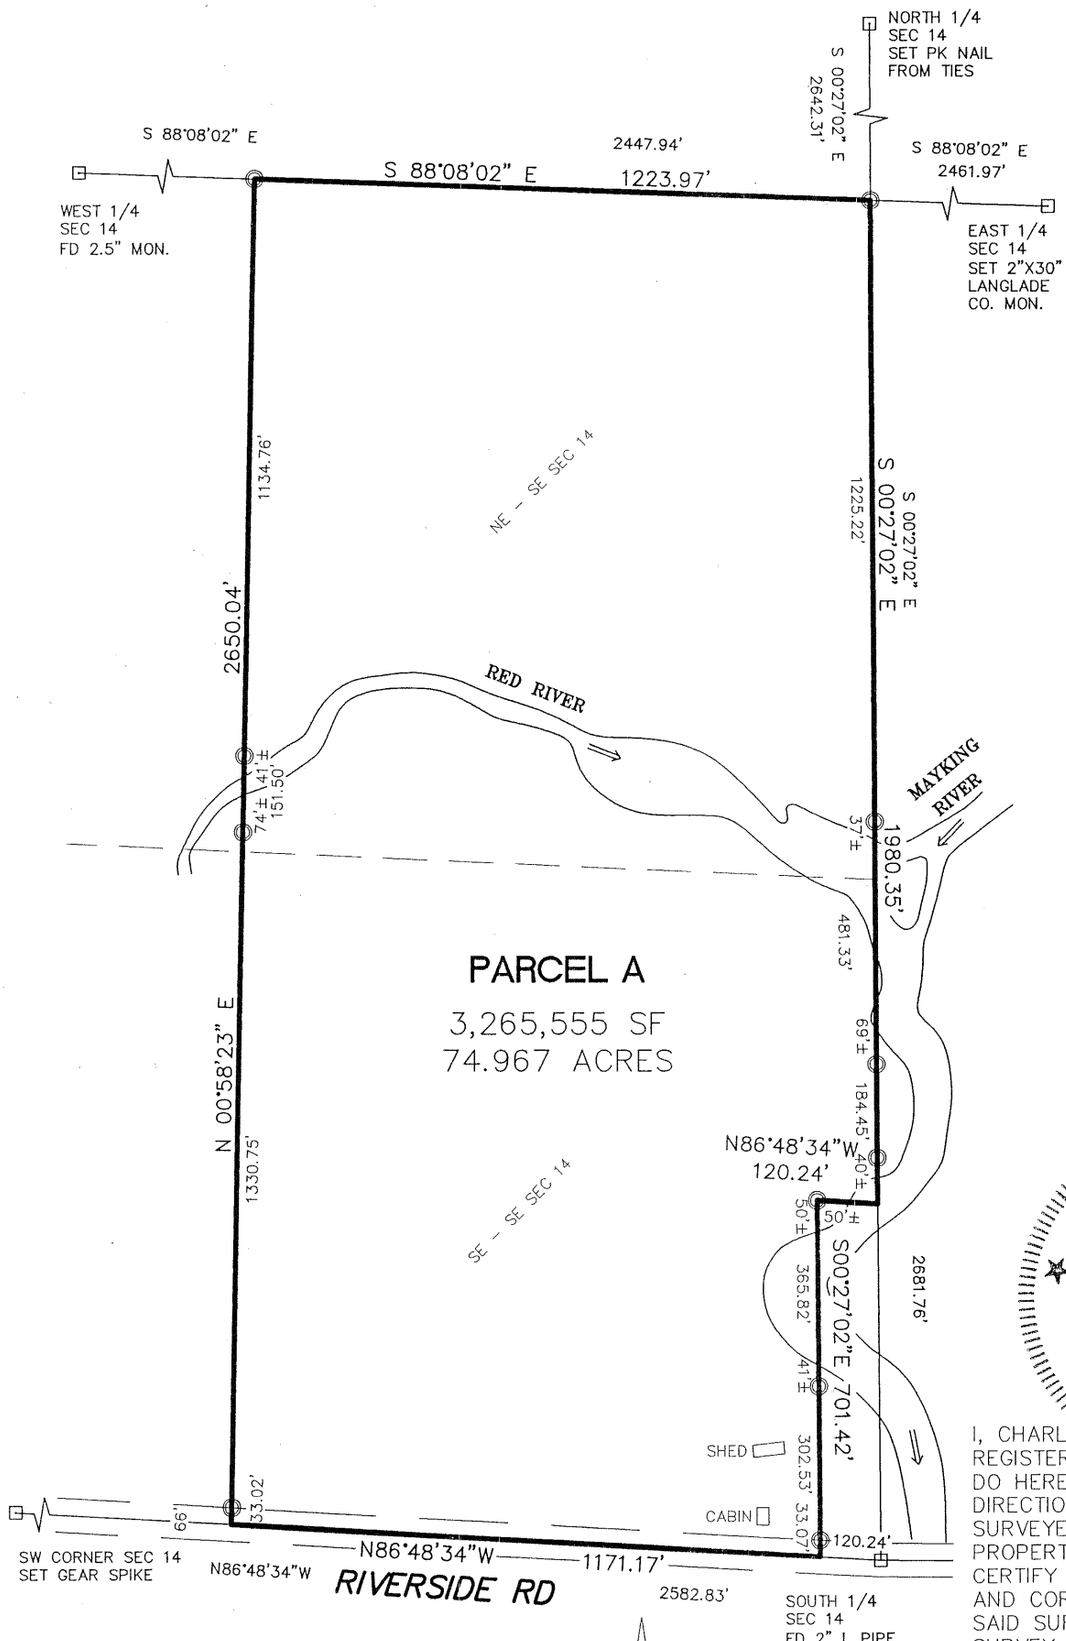

RECORD # 1079 3
LANGLADE COUNTY SURVEYORS OFFICE
DATE FILED: 11/22/10 BY: D. Musty

WISCONSIN
CHARLEY G. BRINKMEIER
S-2517
DEERBROOK, WI
LAND SURVEYOR

I, CHARLEY G. BRINKMEIER REGISTERED LAND SURVEYOR S–2517, DO HEREBY CERTIFY THAT BY THE DIRECTION OF TOM PORTMAN I SURVEYED AND MAPPED THE PROPERTY HEREON. I FURTHER CERTIFY THAT THIS MAP IS A TRUE AND CORRECT REPRESENTATION OF SAID SURVEY, AND THAT THIS SURVEY IS CORRECT TO THE BEST OF MY KNOWLEDGE AND BELIEF.

ALSO THAT I HAVE FULLY COMPLIED WITH THE PROVISIONS OF CHAPTER 236.34 OF THE WISCONSIN STATUTES.

CHARLEY G BRINKMEIER S–2517
OCTOBER 20, 2010

◎ 1.3" X 18" IRON PIPE WEIGHING 1.68 LBS/LINEAL FOOT SET(OD)
● FOUND 2" I. PIPE
◉ FOUND 1" I. PIPE
▲ FOUND PK NAIL OR RR SPIKE
⊡ FOUND GOV'T CORNER
() RECORD DATA

N

GRAPHIC SCALE
0 175 350 700
1 inch = 350ft.

SHEET 1 OF 1

SURVEY PROVIDED BY:	SURVEYED FOR:	BEARING REFERENCE:
CORNERSTONE SURVEYING W12890 HWY I DEERBROOK WI 54424 715–623–4098	TOM PORTMAN N3598 HIGHLAND RD ANTIGO WI 54409	TO THE LANGLADE COUNTY COORDINATE SYSTEM