PLAT OF SURVEY

PART OF LOT 2 OF CERTIFIED SURVEY MAP VOLUME 1 PAGE 31, AND PART OF GOVERNMENT LOTS 4 AND 8, SECTION 26, T33N-R10E, TOWN OF UPHAM, LANGLADE COUNTY, WISCONSIN

BEARINGS REFERENCED TO THE LANGLADE COUNTY COORDINATE SYSTEM GRID.

I, Timothy J. Rusch, Professional Land Surveyor, do hereby certify:

That I have surveyed and mapped by the order of Roland Simatic, boundary lines being part of Lot 2 of Certified Survey Map Volume 1 Page 31, and part of Government Lots 4 and 8, Section 26, T33N-R10E.

Said boundary lines are described as follows:
The East line of Lot 2 of Certified Survey Map Volume 1 Page 31; and;
Commencing at the West 1/4 Corner of Section 26; Thence S02°36'28"W, along the West line of the SW 1/4 of said Section, 2621.13 feet to the Southwest Corner of Section 26; Thence N79°01'18"E, 3627.51 feet to the Point of Beginning; Thence N74°41'41"W, along the north line of Lot 1 of CSM Vol 1 Page 67, 247.85 feet; Thence S60°12'11"W, along the north line of Centennial Drive, 164.85 feet; Thence N31°30'21"W, 254.78 feet; Thence N50°09'47"E, 1031.26 feet; Thence N88°59'16"E, 609.23 feet to the Point of Termination.

That this survey was for the purpose of locating certain property boundaries only. Other geographical features were not mapped.

That this is a true and correct representation of the boundaries surveyed to the best of my knowledge and belief.

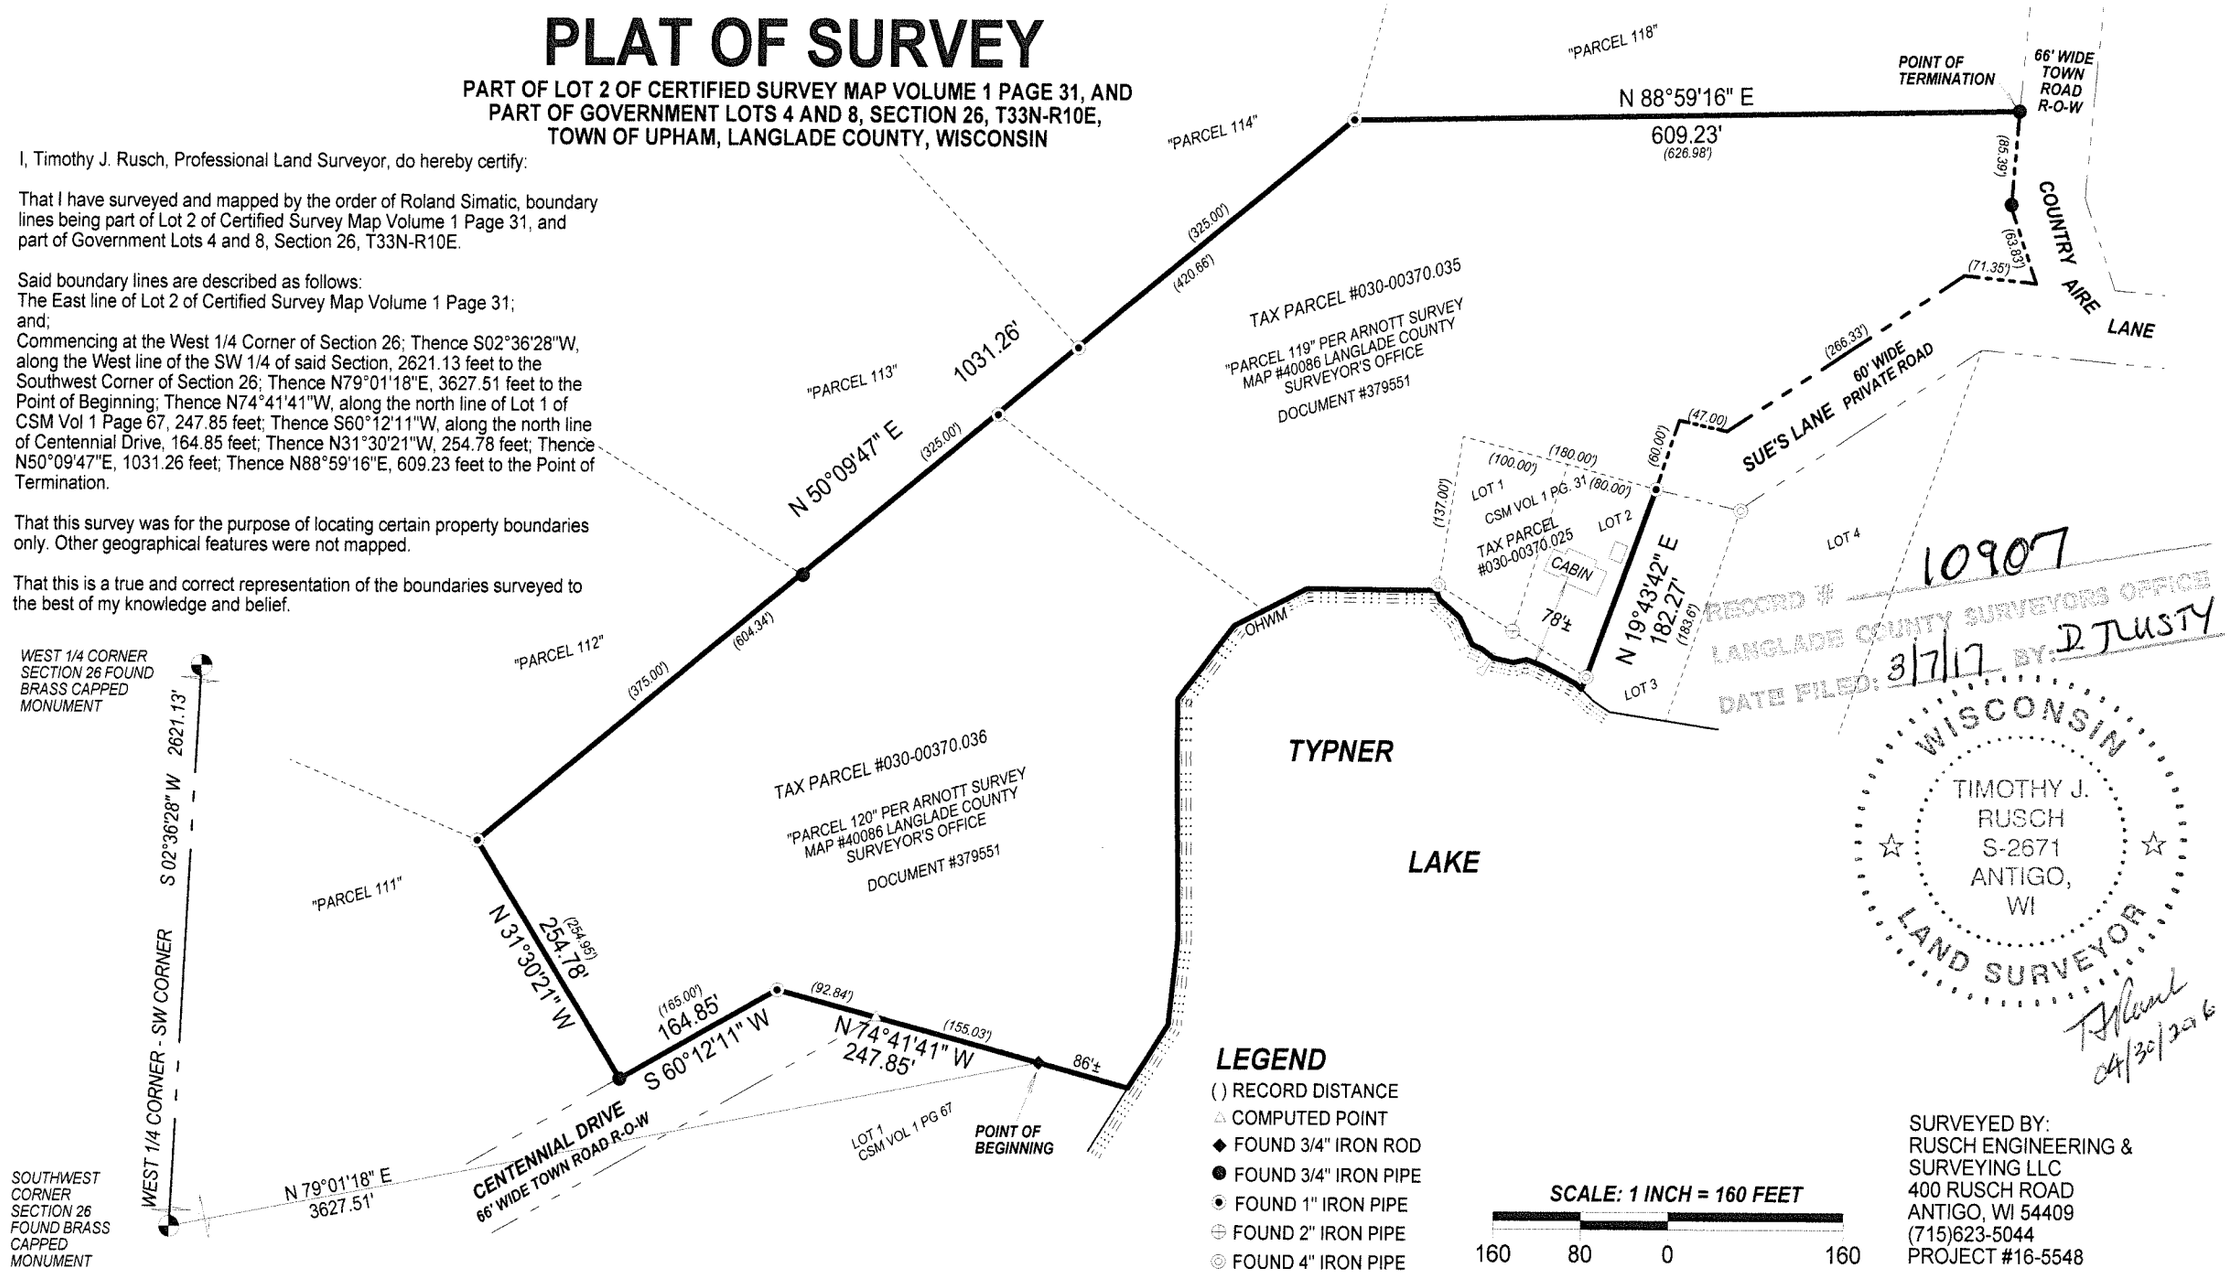

RECORD # 10907
LANGLADE COUNTY SURVEYORS OFFICE
DATE FILED: 3/7/17 BY: D TUSTY

WISCONSIN
TIMOTHY J. RUSCH
S-2671
ANTIGO, WI
LAND SURVEYOR
04/30/2016

LEGEND

( ) RECORD DISTANCE
△ COMPUTED POINT
◆ FOUND 3/4" IRON ROD
● FOUND 3/4" IRON PIPE
FOUND 1" IRON PIPE
FOUND 2" IRON PIPE
FOUND 4" IRON PIPE

SCALE: 1 INCH = 160 FEET
160 80 0 160

SURVEYED BY:
RUSCH ENGINEERING & SURVEYING LLC
400 RUSCH ROAD
ANTIGO, WI 54409
(715)623-5044
PROJECT #16-5548