PLAT OF SURVEY

PART OF THE NE1/4 OF THE SW1/4 OF SECTION 10, T33N-R9E,
TOWN OF SUMMIT, LANGLADE COUNTY, WISCONSIN

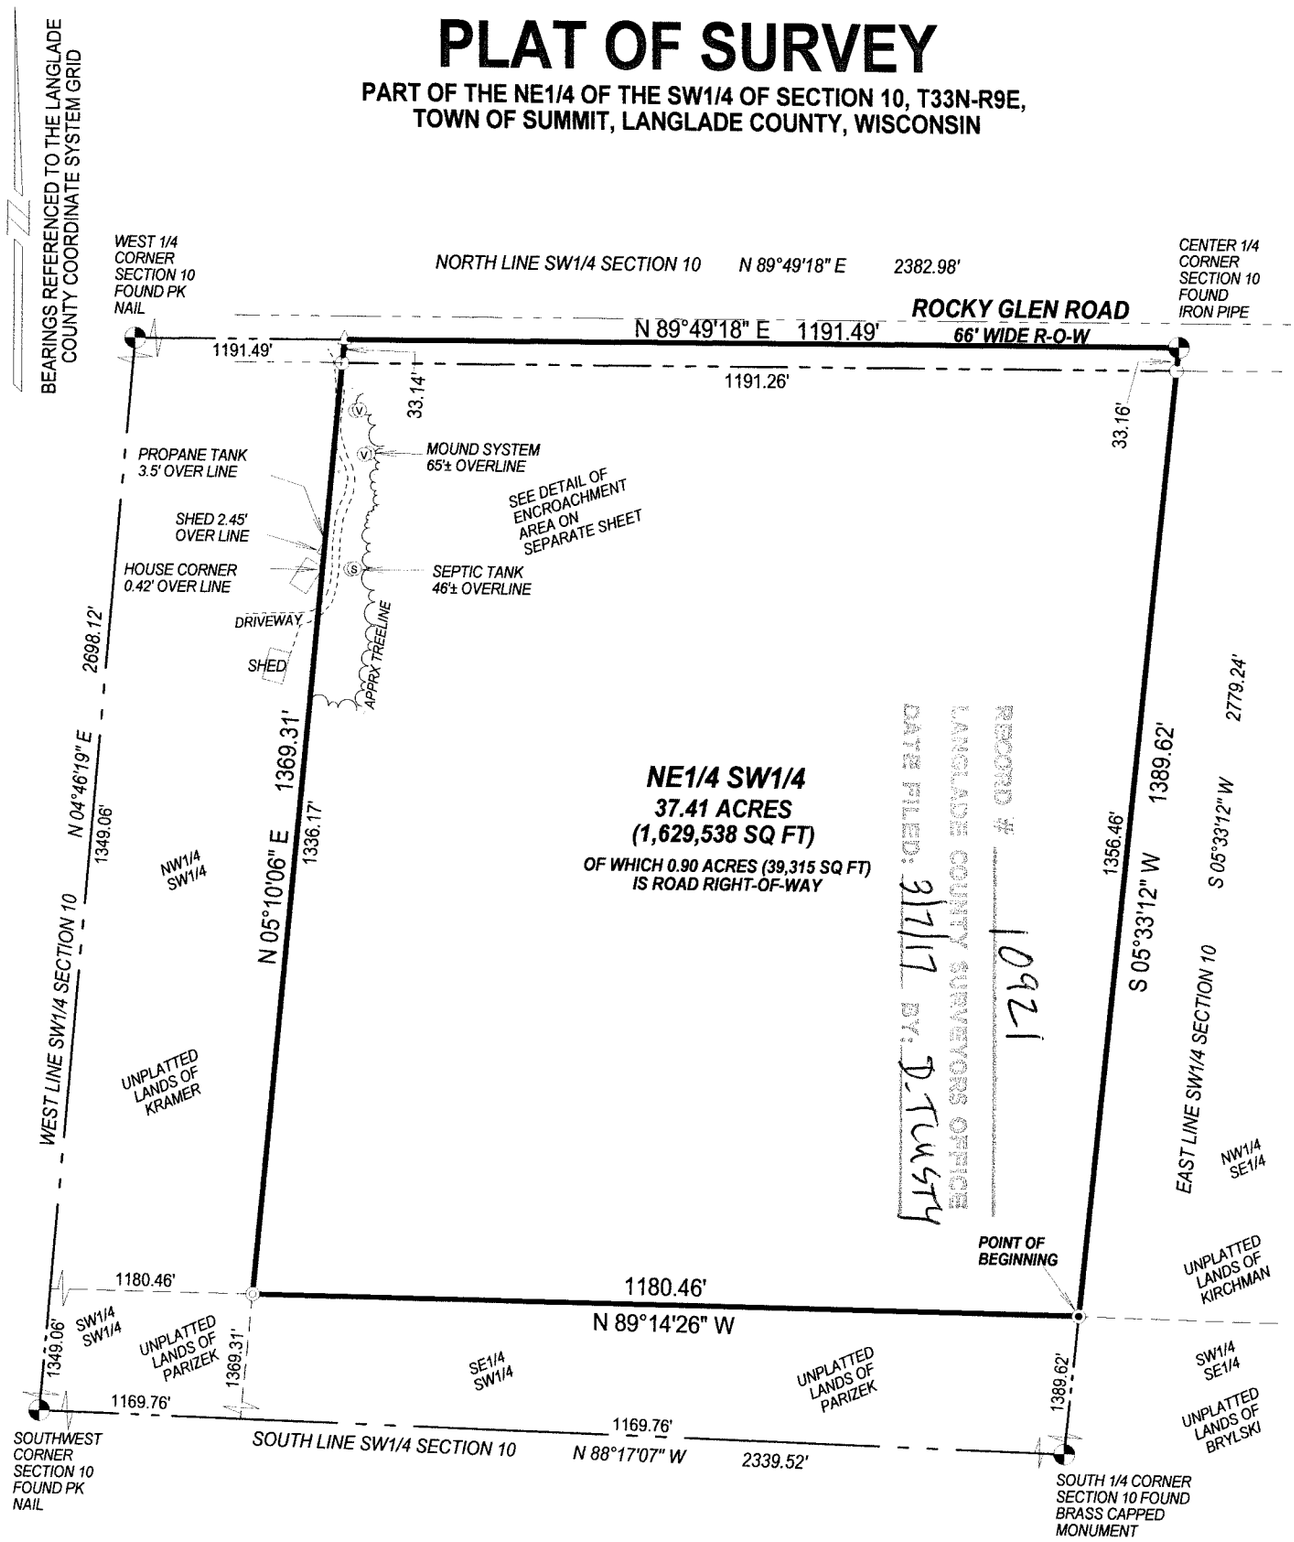

SCALE: 1 INCH = 250 FEET

250 125 0 250

LEGEND

- △ COMPUTED POINT
- ◉ FOUND 1" IRON PIPE
- ○ SET 1.05" O.D. X 24" LONG IRON PIPE WEIGHING 1.13 LBS/LF
- ◎ SET 1.05" O.D. X 48" LONG IRON PIPE WEIGHING 1.13 LBS/LF

SURVEYED BY:
RUSCH ENGINEERING & SURVEYING LLC
400 RUSCH ROAD
ANTIGO, WI 54409
(715)623-5044
PROJECT # 16-5558

WISCONSIN
TIMOTHY J. RUSCH
S-2671
ANTIGO, WI
LAND SURVEYOR

07/13/2016

I, TIMOTHY J. RUSCH, PROFESSIONAL LAND SURVEYOR, DO HEREBY CERTIFY:

THAT I HAVE SURVEYED AND MAPPED BY THE ORDER OF BRENDA FOLLENSBEE, OWNER, THE NE1/4 OF THE SW1/4 OF SECTION 10, T33N-R9E.

DESCRIBED AS FOLLOWS:
COMMENCING AT THE SOUTH 1/4 CORNER OF SECTION 10; THENCE N05°33'12"E, 1389.62 FEET TO THE POINT OF BEGINNING; THENCE N89°14'26"W, 1180.46 FEET; THENCE N05°10'06"E, 1369.31 FEET; THENCE N89°49'18"E, 1191.49 FEET; THENCE S05°33'12"W, 1389.62 FEET TO THE POINT OF BEGINNING.

THAT THIS SURVEY WAS FOR THE PURPOSE OF LOCATING PROPERTY BOUNDARIES ONLY. OTHER GEOGRAPHICAL FEATURES WERE NOT MAPPED.

THAT THIS IS A TRUE AND CORRECT REPRESENTATION OF THE BOUNDARIES SURVEYED TO THE BEST OF MY KNOWLEDGE AND BELIEF.

SKETCH OF SURVEY

**PART OF THE NE1/4 OF THE SW1/4 OF SECTION 10, T33N-R9E,
TOWN OF SUMMIT, LANGLADE COUNTY, WISCONSIN**

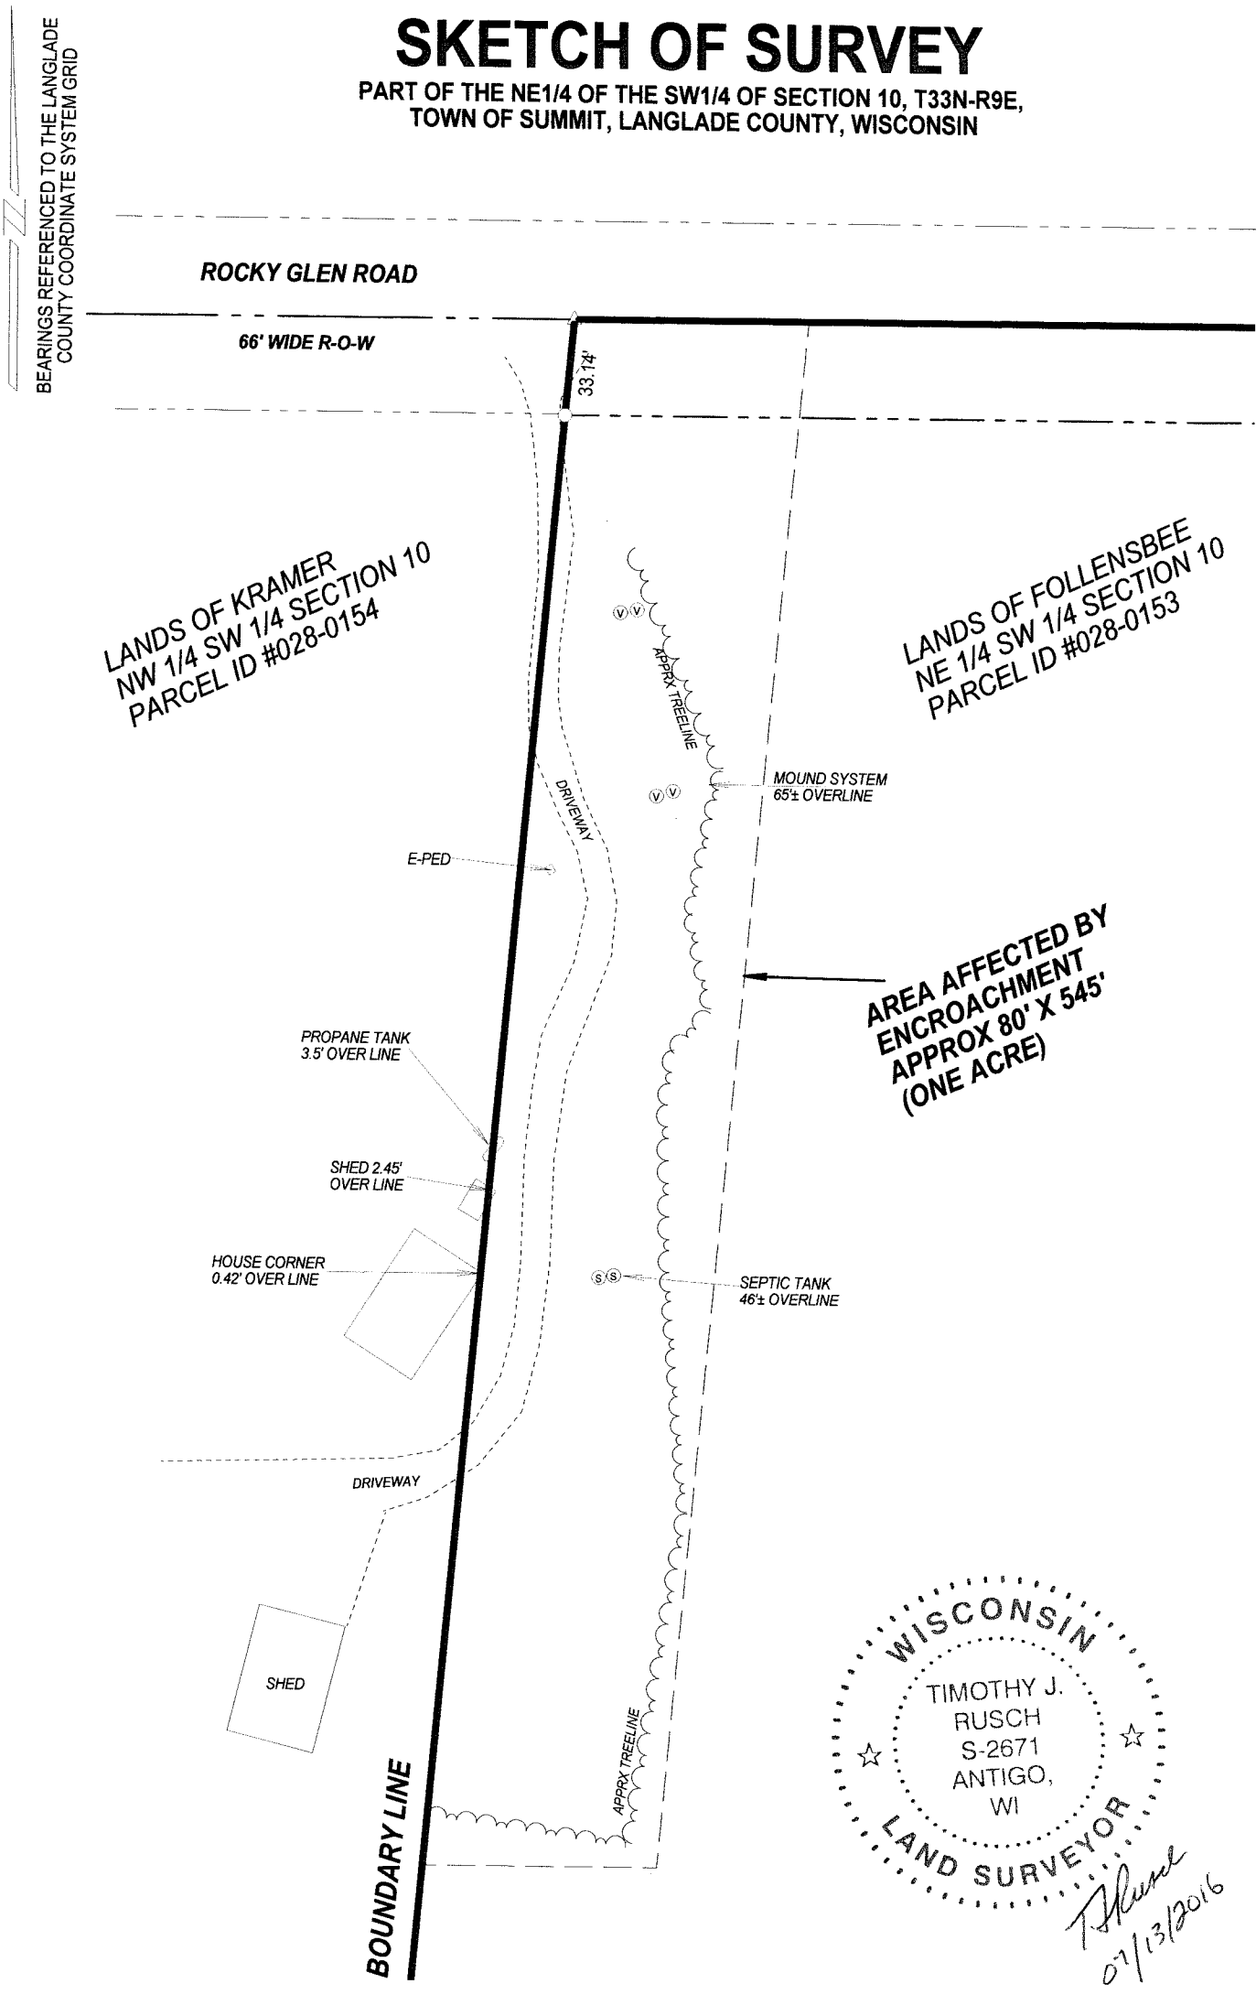

WISCONSIN
TIMOTHY J.
RUSCH
S-2671
ANTIGO,
WI
LAND SURVEYOR

07/13/2016

LEGEND

- △ COMPUTED POINT
- ◉ FOUND 1" IRON PIPE
- ○ SET 1.05" O.D. X 24" LONG IRON PIPE WEIGHING 1.13 LBS/LF
- ◎ SET 1.05" O.D. X 48" LONG IRON PIPE WEIGHING 1.13 LBS/LF

SURVEYED BY:
RUSCH ENGINEERING &
SURVEYING LLC
400 RUSCH ROAD
ANTIGO, WI 54409
(715)623-5044
PROJECT # 16-5558

SCALE: 1 INCH = 60 FEET

60 40 20 0 60