PLAT OF SURVEY

LOTS 1 AND 2 OF CERTIFIED SURVEY MAP VOLUME 3 PAGE 48, LOCATED IN THE SE1/4 OF THE SW1/4 OF SECTION 11, T30N-R11E, TOWN OF ROLLING, LANGLADE COUNTY, WISCONSIN

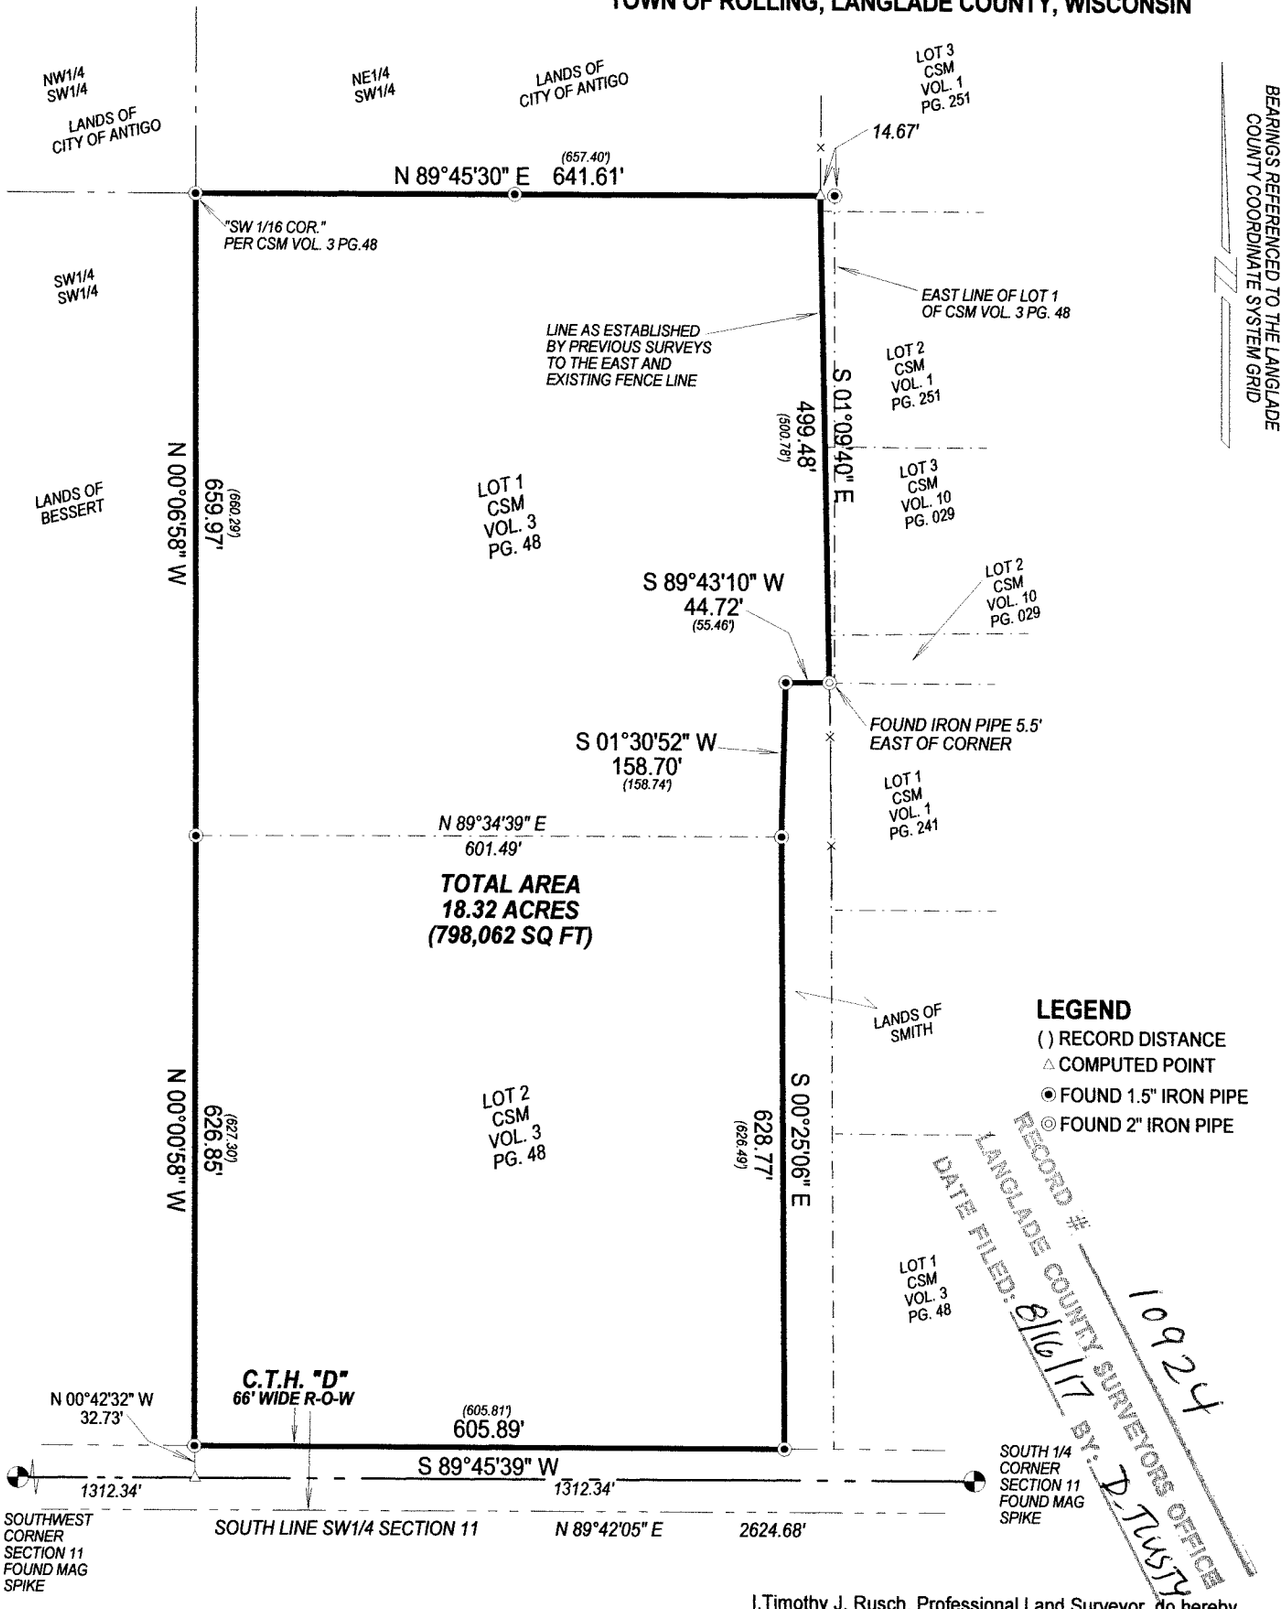

LEGEND

( ) RECORD DISTANCE
△ COMPUTED POINT
◉ FOUND 1.5" IRON PIPE
◎ FOUND 2" IRON PIPE

RECORD # 10924
LANGLADE COUNTY SURVEYORS OFFICE
DATE FILED: 8/16/17 BY: D. Tusty

SCALE: 1 INCH = 180 FEET

180 90 0 180

I,Timothy J. Rusch, Professional Land Surveyor, do hereby certify:

That I have surveyed and mapped by the order of Fred Kohlmeier, owner, Lots 1 and 2 of Certified Survey Map Volume 3 Page 48, located in the SE1/4 of the SW1/4 of Section 11, T30N-R11E.

Described as follows:
Commencing at the Southwest Corner of Section 11; Thence N89°42'05"E, along the South line of the SW1/4 of said Section, 1312.34 feet; Thence N00°42'32"W, 32.73 feet to the Point of Beginning; Thence N00°00'58"W, 626.85 feet; Thence N00°06'58"W, 659.97 feet; Thence N89°45'30"E, 641.61 feet; Thence S01°09'40"E, 499.48 feet; Thence S89°43'10"W, 44.72 feet; Thence S01°30'52"W, 158.70 feet; Thence S00°25'06"E, 628.77 feet; Thence S89°45'39"W, 605.89 feet to the Point of Beginning.

That this survey was for the purpose of locating property boundaries only. Other geographical features were not mapped.

That this is a true and correct representation of the boundaries surveyed to the best of my knowledge and belief.

WISCONSIN
TIMOTHY J. RUSCH
S-2671
ANTIGO, WI
LAND SURVEYOR

06/09/2017

SURVEYED BY:
RUSCH ENGINEERING & SURVEYING LLC
400 RUSCH ROAD
ANTIGO, WI 54409
(715)623-5044
PROJECT # 17-5678

FIELD WORK COMPLETED 05/02/2017