PLAT OF SURVEY

PART OF THE NW1/4 OF THE SE1/4 OF SECTION 22, T34N-R11E, TOWN OF ELCHO, LANGLADE COUNTY, WISCONSIN

SCALE: 1 INCH = 220 FEET

220 110 0 220

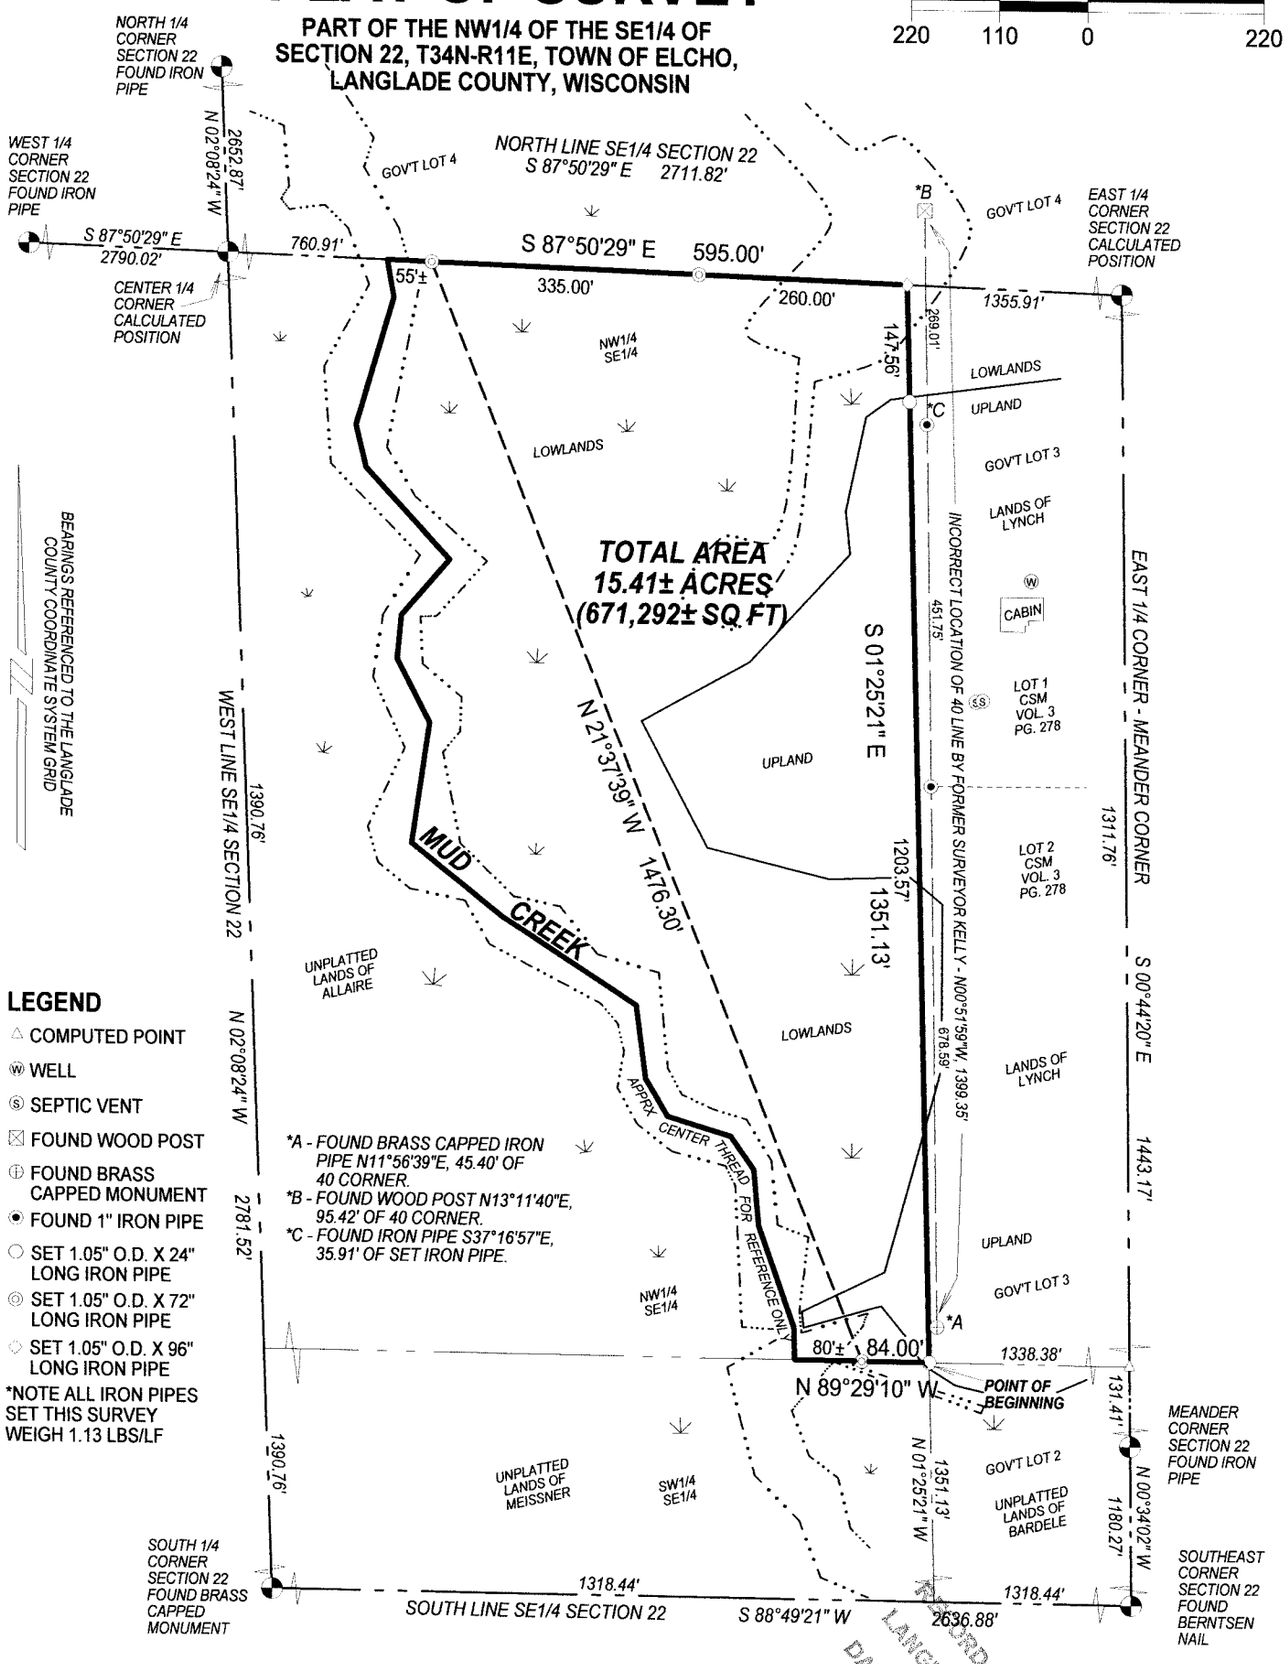

LEGEND

- △ COMPUTED POINT
- Ⓦ WELL
- Ⓢ SEPTIC VENT
- ☒ FOUND WOOD POST
- ⊕ FOUND BRASS CAPPED MONUMENT
- ◉ FOUND 1" IRON PIPE
- ○ SET 1.05" O.D. X 24" LONG IRON PIPE
- ◎ SET 1.05" O.D. X 72" LONG IRON PIPE
- ◌ SET 1.05" O.D. X 96" LONG IRON PIPE

*NOTE ALL IRON PIPES SET THIS SURVEY WEIGH 1.13 LBS/LF

I, Timothy J. Rusch, Professional Land Surveyor, do hereby certify:

That I have surveyed and mapped by the order of Kevin Lynch, a part of the NW1/4 of the SE1/4 of Section 22, T34N-R11E.

Described as follows:
Commencing at the Southeast Corner of Section 22; Thence S88°49'21"W, along the South line of the SE1/4 of said Section, 1318.44 feet; Thence N01°25'21"W, along the East line of the SW1/4 SE1/4 of said Section, 1351.13 feet to the Point of Beginning; Thence N89°29'10"W, along the South line of the NW1/4 SE1/4 of said Section, 84.00 feet to a meander corner which lies S89°29'10"E, 80 feet more or less from the approximate center thread of Mud Creek; Thence N21°37'39"W, along a meander line, 1476.30 feet to a meander corner which lies S87°50'29"E, 55 feet more or less from the approximate center thread of Mud Creek; Thence S87°50'29"E, along the North line of the NW1/4 SE1/4, 595.00 feet; Thence S01°25'21"E, along the East line of the NW1/4 SE1/4 of said Section, 1351.13 feet to the Point of Beginning. Including the lands between the meander line and the center thread of Mud Creek between the lot lines extended.

That this survey was for the purpose of locating property boundaries only. Other geographical features were not mapped.

That this is a true and correct representation of the boundaries surveyed to the best of my knowledge and belief.

WISCONSIN
TIMOTHY J. RUSCH
S-2671
ANTIGO, WI
LAND SURVEYOR

01/19/2017

RECORD # 10927
LANGLADE COUNTY SURVEYORS OFFICE
DATE FILED: 1/19/17 BY: D TUSTY

SURVEYED BY:
RUSCH ENGINEERING & SURVEYING LLC
400 RUSCH ROAD
ANTIGO, WI 54409
(715)623-5044
PROJECT # 16-5656