PLAT OF SURVEY

**LOT 1 OF CERTIFIED SURVEY MAP VOLUME 10 PAGE 073,
LOCATED IN SE1/4 SW1/4 OF SECTION 6, T32N-R11E,
TOWN OF NEVA, LANGLADE COUNTY, WISCONSIN**

BEARINGS REFERENCED TO THE LANGLADE COUNTY COORDINATE SYSTEM GRID

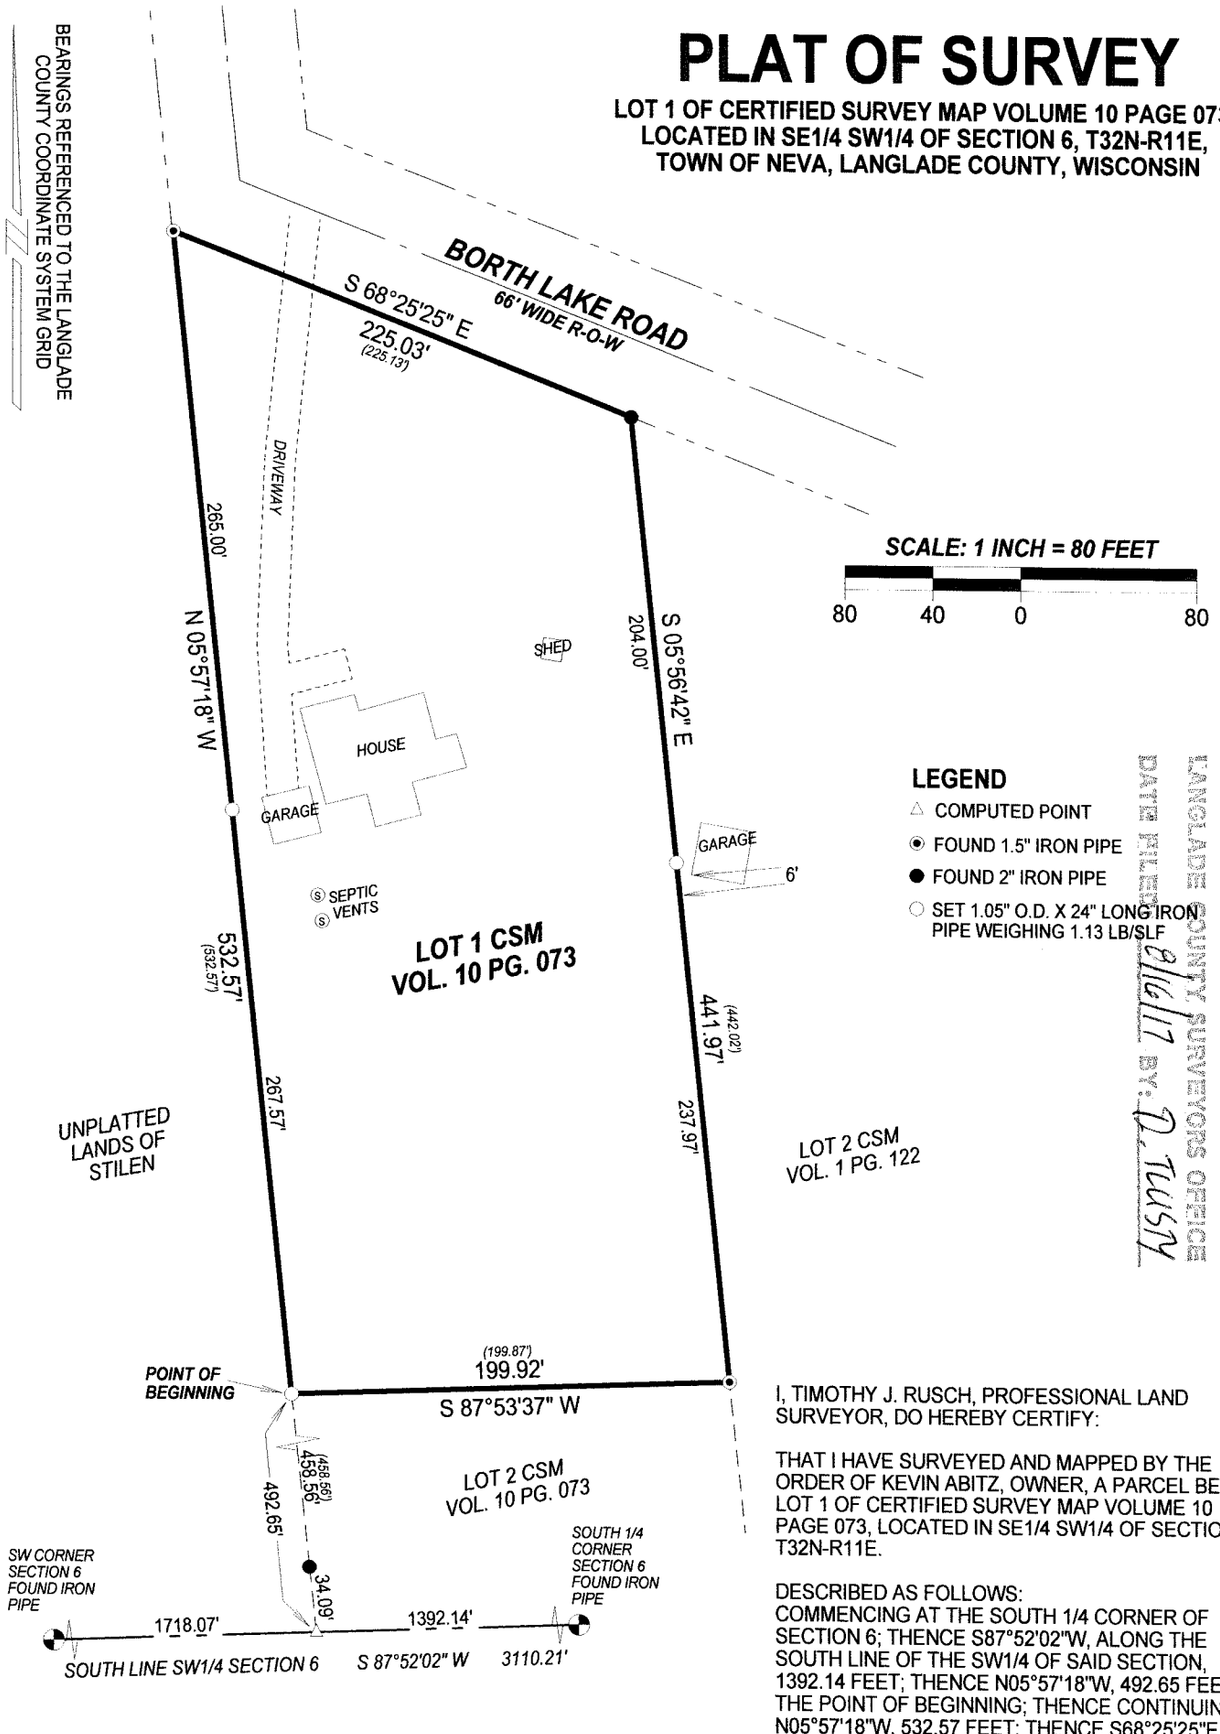

SCALE: 1 INCH = 80 FEET

80 40 0 80

LEGEND

- △ COMPUTED POINT
- ◉ FOUND 1.5" IRON PIPE
- ● FOUND 2" IRON PIPE
- ○ SET 1.05" O.D. X 24" LONG IRON PIPE WEIGHING 1.13 LB/LF

RECORD # 10931
LANGLADE COUNTY SURVEYORS OFFICE
DATE FILED 2/16/17 BY: D. TUSY

I, TIMOTHY J. RUSCH, PROFESSIONAL LAND SURVEYOR, DO HEREBY CERTIFY:

THAT I HAVE SURVEYED AND MAPPED BY THE ORDER OF KEVIN ABITZ, OWNER, A PARCEL BEING LOT 1 OF CERTIFIED SURVEY MAP VOLUME 10 PAGE 073, LOCATED IN SE1/4 SW1/4 OF SECTION 6, T32N-R11E.

DESCRIBED AS FOLLOWS:
COMMENCING AT THE SOUTH 1/4 CORNER OF SECTION 6; THENCE S87°52'02"W, ALONG THE SOUTH LINE OF THE SW1/4 OF SAID SECTION, 1392.14 FEET; THENCE N05°57'18"W, 492.65 FEET TO THE POINT OF BEGINNING; THENCE CONTINUING N05°57'18"W, 532.57 FEET; THENCE S68°25'25"E, ALONG THE SOUTHERLY RIGHT-OF-WAY OF BORTH LAKE ROAD, 225.03 FEET; THENCE S05°56'42"E, 441.97 FEET; THENCE S87°53'37"W, 199.92 FEET TO THE POINT OF BEGINNING.

THAT THIS SURVEY WAS FOR THE PURPOSE OF LOCATING PROPERTY BOUNDARIES ONLY. OTHER GEOGRAPHICAL FEATURES WERE NOT MAPPED.

THAT THIS IS A TRUE AND CORRECT REPRESENTATION OF THE BOUNDARIES SURVEYED TO THE BEST OF MY KNOWLEDGE AND BELIEF.

WISCONSIN
TIMOTHY J.
RUSCH
S-2671
ANTIGO,
WI
LAND SURVEYOR

10/24/2016

SURVEYED BY:
RUSCH ENGINEERING &
SURVEYING LLC
400 RUSCH ROAD
ANTIGO, WI 54409
(715)623-5044
PROJECT # 16-5605