PLAT OF SURVEY

PART OF THE SW1/4 OF SECTION 21, T31N-R12E, TOWN OF POLAR, LANGLADE COUNTY, WISCONSIN

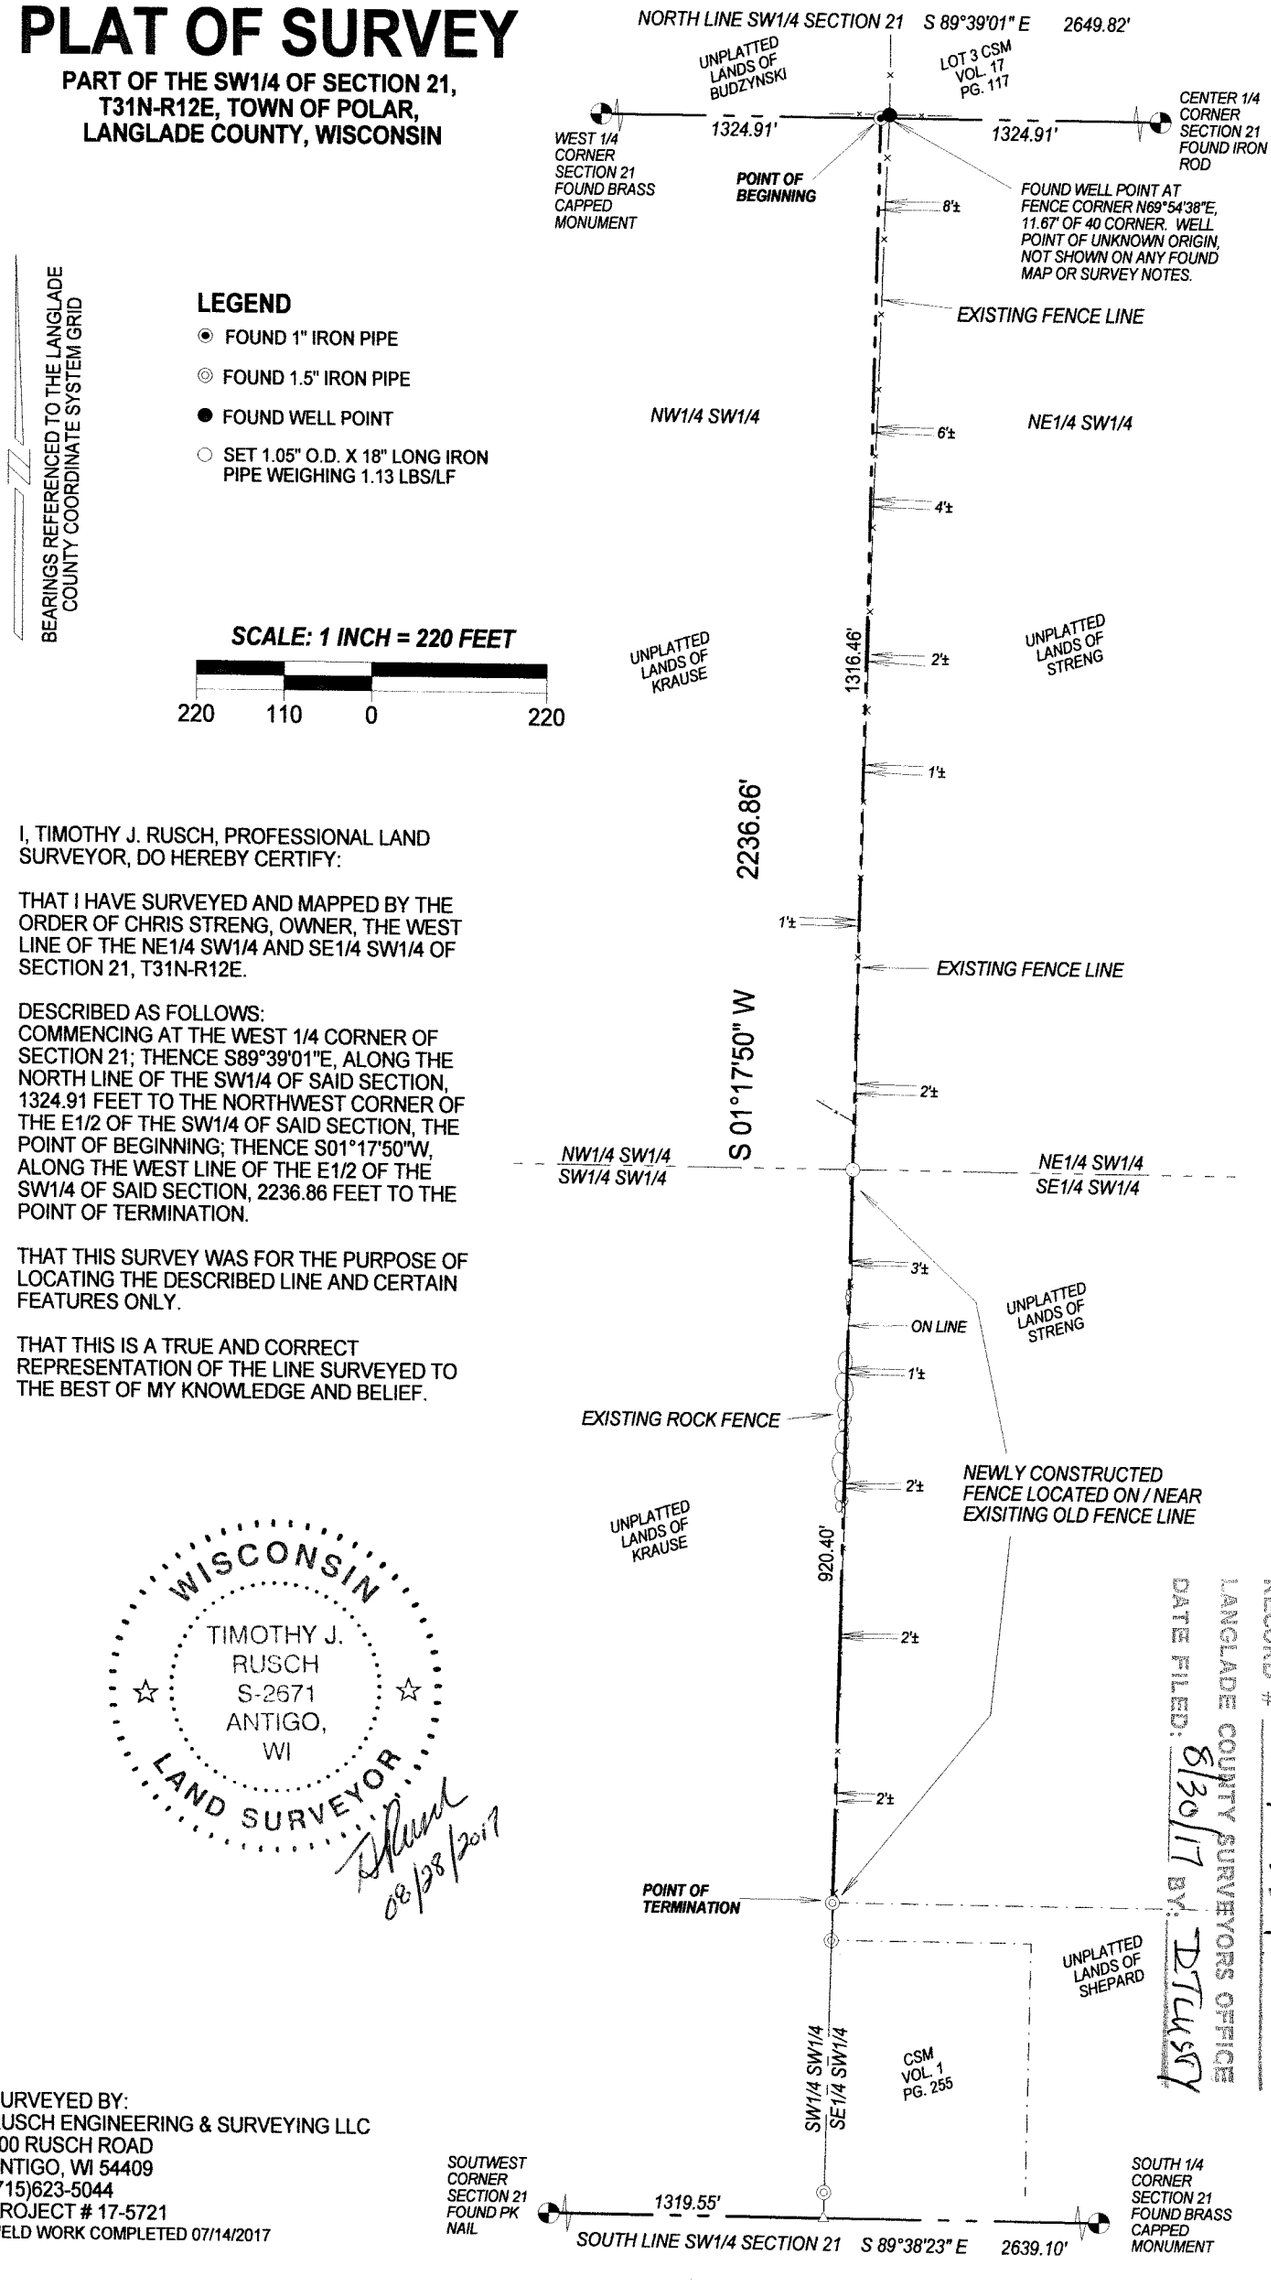

BEARINGS REFERENCED TO THE LANGLADE COUNTY COORDINATE SYSTEM GRID

LEGEND

- ◉ FOUND 1" IRON PIPE
- ◎ FOUND 1.5" IRON PIPE
- ● FOUND WELL POINT
- ○ SET 1.05" O.D. X 18" LONG IRON PIPE WEIGHING 1.13 LBS/LF

SCALE: 1 INCH = 220 FEET

220 110 0 220

I, TIMOTHY J. RUSCH, PROFESSIONAL LAND SURVEYOR, DO HEREBY CERTIFY:

THAT I HAVE SURVEYED AND MAPPED BY THE ORDER OF CHRIS STRENG, OWNER, THE WEST LINE OF THE NE1/4 SW1/4 AND SE1/4 SW1/4 OF SECTION 21, T31N-R12E.

DESCRIBED AS FOLLOWS:
COMMENCING AT THE WEST 1/4 CORNER OF SECTION 21; THENCE S89°39'01"E, ALONG THE NORTH LINE OF THE SW1/4 OF SAID SECTION, 1324.91 FEET TO THE NORTHWEST CORNER OF THE E1/2 OF THE SW1/4 OF SAID SECTION, THE POINT OF BEGINNING; THENCE S01°17'50"W, ALONG THE WEST LINE OF THE E1/2 OF THE SW1/4 OF SAID SECTION, 2236.86 FEET TO THE POINT OF TERMINATION.

THAT THIS SURVEY WAS FOR THE PURPOSE OF LOCATING THE DESCRIBED LINE AND CERTAIN FEATURES ONLY.

THAT THIS IS A TRUE AND CORRECT REPRESENTATION OF THE LINE SURVEYED TO THE BEST OF MY KNOWLEDGE AND BELIEF.

WISCONSIN
TIMOTHY J. RUSCH
S-2671
ANTIGO, WI
LAND SURVEYOR

08/28/2017

RECORD # 10939
LANGLADE COUNTY SURVEYORS OFFICE
DATE FILED: 8/30/17 BY: DTW

SURVEYED BY:
RUSCH ENGINEERING & SURVEYING LLC
400 RUSCH ROAD
ANTIGO, WI 54409
(715)623-5044

PROJECT # 17-5721
FIELD WORK COMPLETED 07/14/2017