PLAT OF SURVEY

LOTS 1 AND 2 OF CERTIFIED SURVEY MAP VOLUME 2 PAGE 254, LOTS 2 AND 3 OF THE VILLAGE OF WHITE LAKE ASSESSOR'S PLAT OF GOVERNMENT LOT 2, AND PART OF THE SW1/4 NW1/4, LOCATED IN GOVERNMENT LOT 2 AND THE SW1/4 NW1/4, SECTION 16, T31N-R14E, TOWN OF WOLF RIVER AND VILLAGE OF WHITE LAKE, LANGLADE COUNTY, WISCONSIN

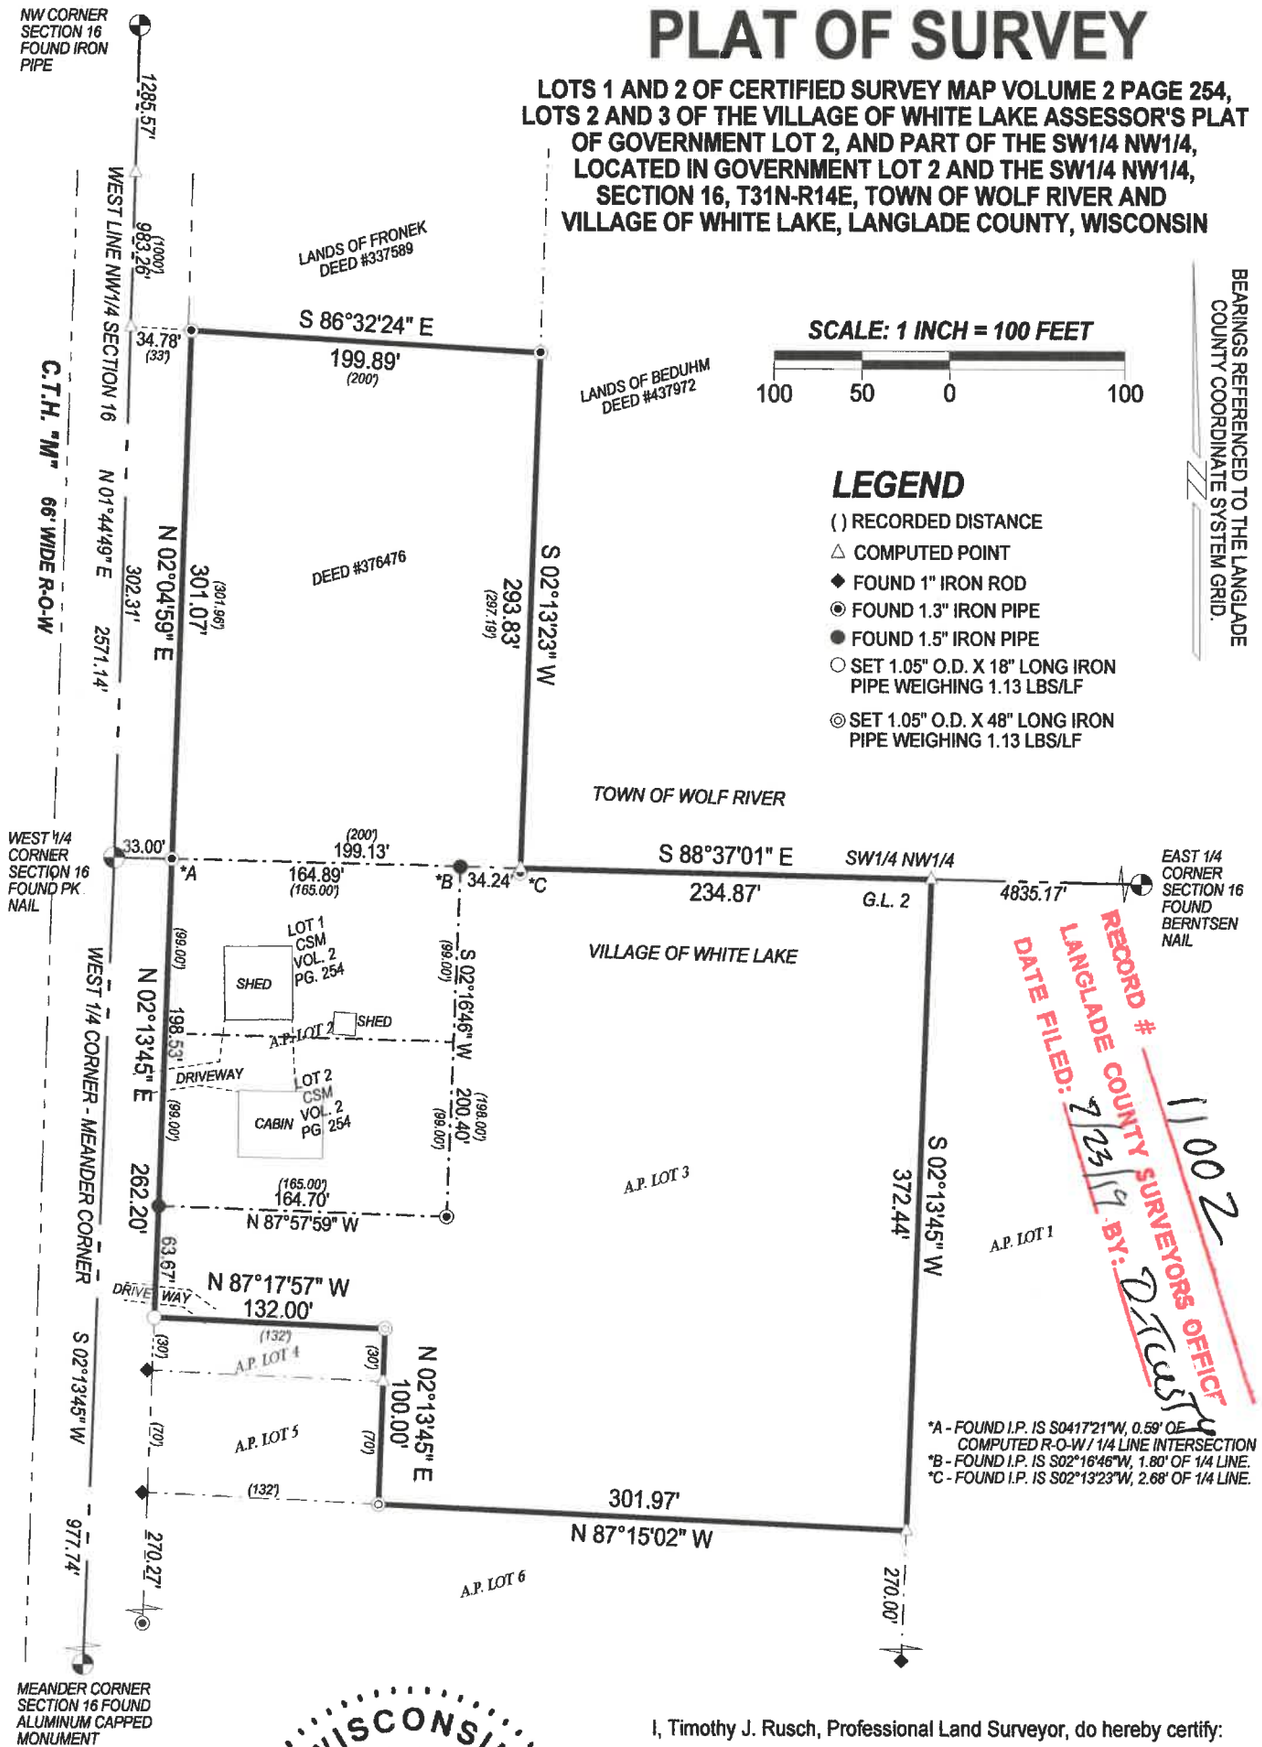

RECORD # 11002
LANGLADE COUNTY SURVEYORS OFFICE
DATE FILED: 2/23/18 BY: DTusty

*A - FOUND I.P. IS S04°17'21"W, 0.59' OF COMPUTED R-O-W / 1/4 LINE INTERSECTION
*B - FOUND I.P. IS S02°16'46"W, 1.80' OF 1/4 LINE.
*C - FOUND I.P. IS S02°13'23"W, 2.68' OF 1/4 LINE.

WISCONSIN
TIMOTHY J. RUSCH S-2671 ANTIGO, WI
LAND SURVEYOR

09/07/2017

I, Timothy J. Rusch, Professional Land Surveyor, do hereby certify:

That I have surveyed and mapped by the order of Greg Heckman, owner, existing parcels located in SW1/4 NW1/4 and Government Lot 2 of Section 16, T31N-R14E.

Described as follows:
Commencing at the West 1/4 Corner of Section 16; Thence S88°37'01"E, along the East-West 1/4 line, 33.00 feet to the Point of Beginning; Thence N02°04'59"E, along the East right-of-way of C.T.H. "M", 301.07 feet; Thence S86°32'24"E, 199.89 feet; Thence S02°13'23"W, 293.83 feet; Thence S88°37'01"E, along the East-West 1/4 line, 234.87 feet; Thence S02°13'45"W, 372.44 feet; Thence N87°15'02"W, 301.97 feet; Thence N02°13'45"E, 100.00 feet; Thence N87°17'57"W, 132.00 feet; Thence N02°13'45"E, along the East line of C.T.H. "M", 262.20 feet to the Point of Beginning.

That this survey was for the purpose of locating property boundaries only. Other geographical features were not mapped.

That this is a true and correct representation of the boundaries surveyed to the best of my knowledge and belief.

SURVEYED BY:
RUSCH ENGINEERING & SURVEYING LLC
400 RUSCH ROAD
ANTIGO, WI 54409
(715)623-5044

PROJECT #17-5703
FIELDWORK COMPLETED: 07/25/2017