180

RECORD # 11112
LANGLADE COUNTY SURVEYORS OFFICE
DATE FILED: 8/10/22 BY: D.TLUSTY

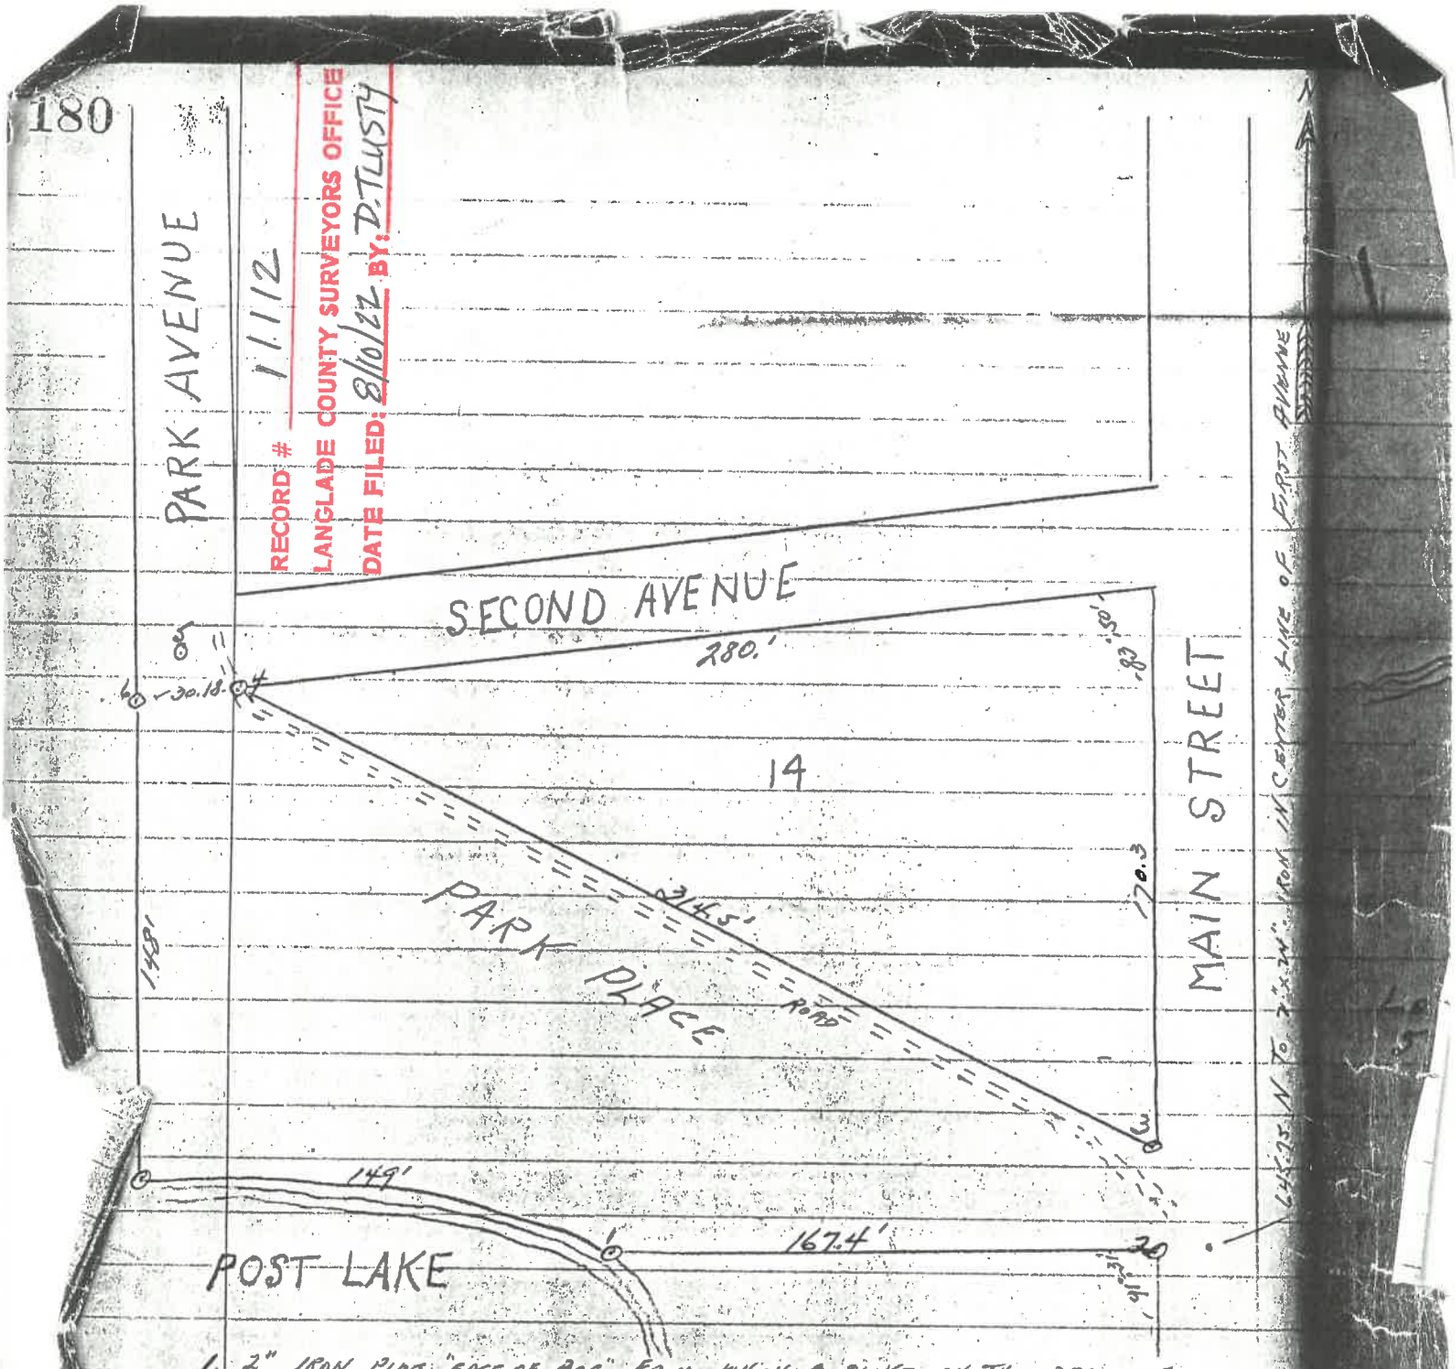

1. 2" IRON PIPE "EDGE OF ROC" FROM WHICH A SPIKE IN THE BASE OF a 9" WHITE BIRCH BEARS N 68° E 28 FEET
2. 2" IRON PIPE FROM WHICH A SPIKE IN THE BASE OF A 10" 3 OET MAPLE BEARS S 34° W 28.5 FEET.
3. 2" IRON PIPE FROM WHICH A SPIKE IN THE BASE OF A 12" OAK BEARS N 50° W 26.7 FEET
4. 1" METAL PIPE, 3" BELOW SURFACE OF WEST EDGE OF ROAD, FROM WHICH A SPIKE IN BASE OF A 6" WHITE PINE BEARS S 23° W 4.5 FEET.
5. 2" X 24" IRON, MENTIONED IN RECORDED PLAT OF PINEHURST, FROM WHICH A SPIKE IN THE BASE OF A 11" NORWAY PINE BEARS S 44° W 8.9 FEET
6. 2" IRON PIPE FROM WHICH A SPIKE IN THE BASE OF A 11" NORWAY PINE BEARS N 31° E 17.5 FEET
7. 2" IRON PIPE FROM WHICH A SPIKE IN THE BASE OF A 7" OAK BEARS N 45° E 20.2 FEET

CONTENT .68 AC CHAS W. BARTH Nov 1960 July 1962 Jan 1963

SCALE 50' / INCH