RECORD # 11129

LANGLADE COUNTY SURVEYORS OFFICE

DATE FILED: 1/18/23 BY: DJLUSTY

LANGLADE COUNTY MAP OF SURVEY

PART OF THE SE1/4-SW 1/4, SECTION 35, TOWNSHIP 34 NORTH, RANGE 10 EAST, TOWN OF ELCHO, LANGLADE COUNTY, WISCONSIN.

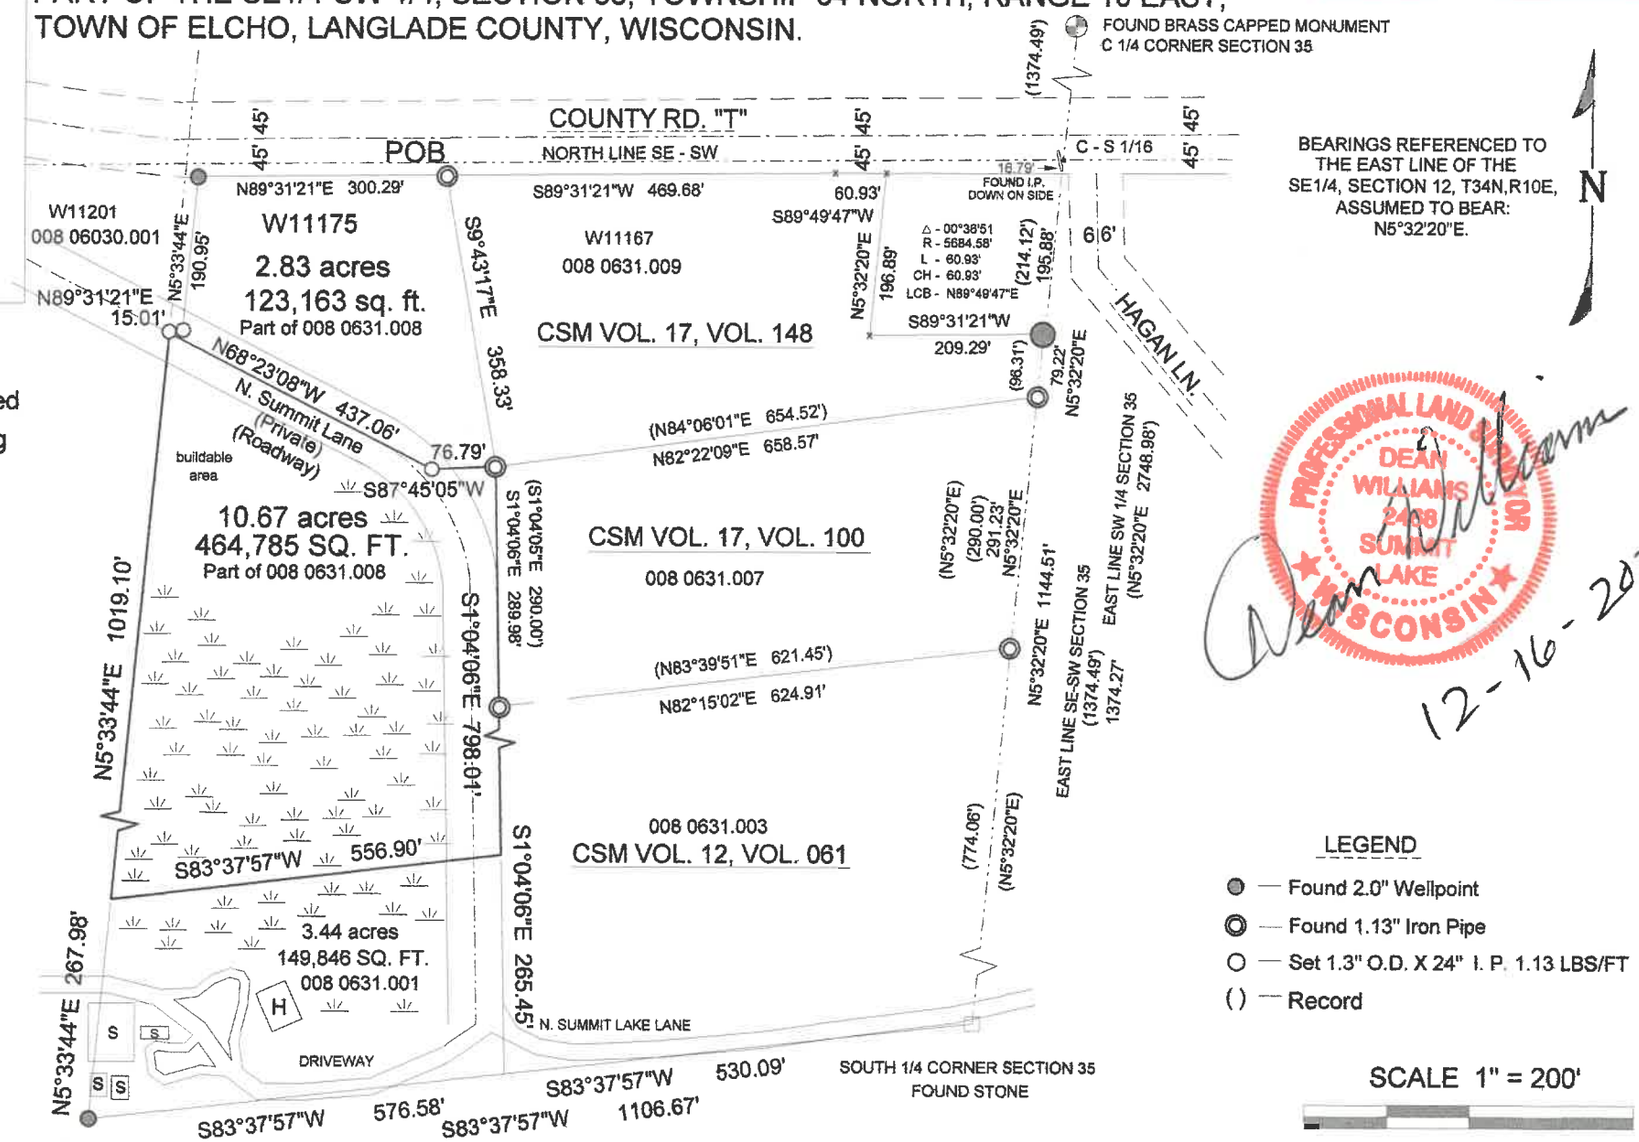

Drawn, Surveyed and Divided
Timber Wolf Land Surveying
Dean Williams PLS - 2468
P.O. Box 64
Summit Lake WI 54485
715-627-2500
8/19/2022

PROFESSIONAL LAND SURVEYOR DEAN WILLIAMS 2468 SUMMIT LAKE WISCONSIN

12-16-2022

Sheet 1 of 1