MAP OF SURVEY

PART OF THE NORTHEAST 1/4 OF THE NORTHWEST 1/4, SECTION 36, T31N-R11E, TOWN OF ANTIGO, LANGLADE COUNTY, WISCONSIN

SCALE 1 INCH = 200 FEET

200 0 200

LEGEND

- ○ SET 1.05" OD X 24" LONG IRON PIPE WEIGHING 1.13 #/LF
- ● FOUND IRON PIPE

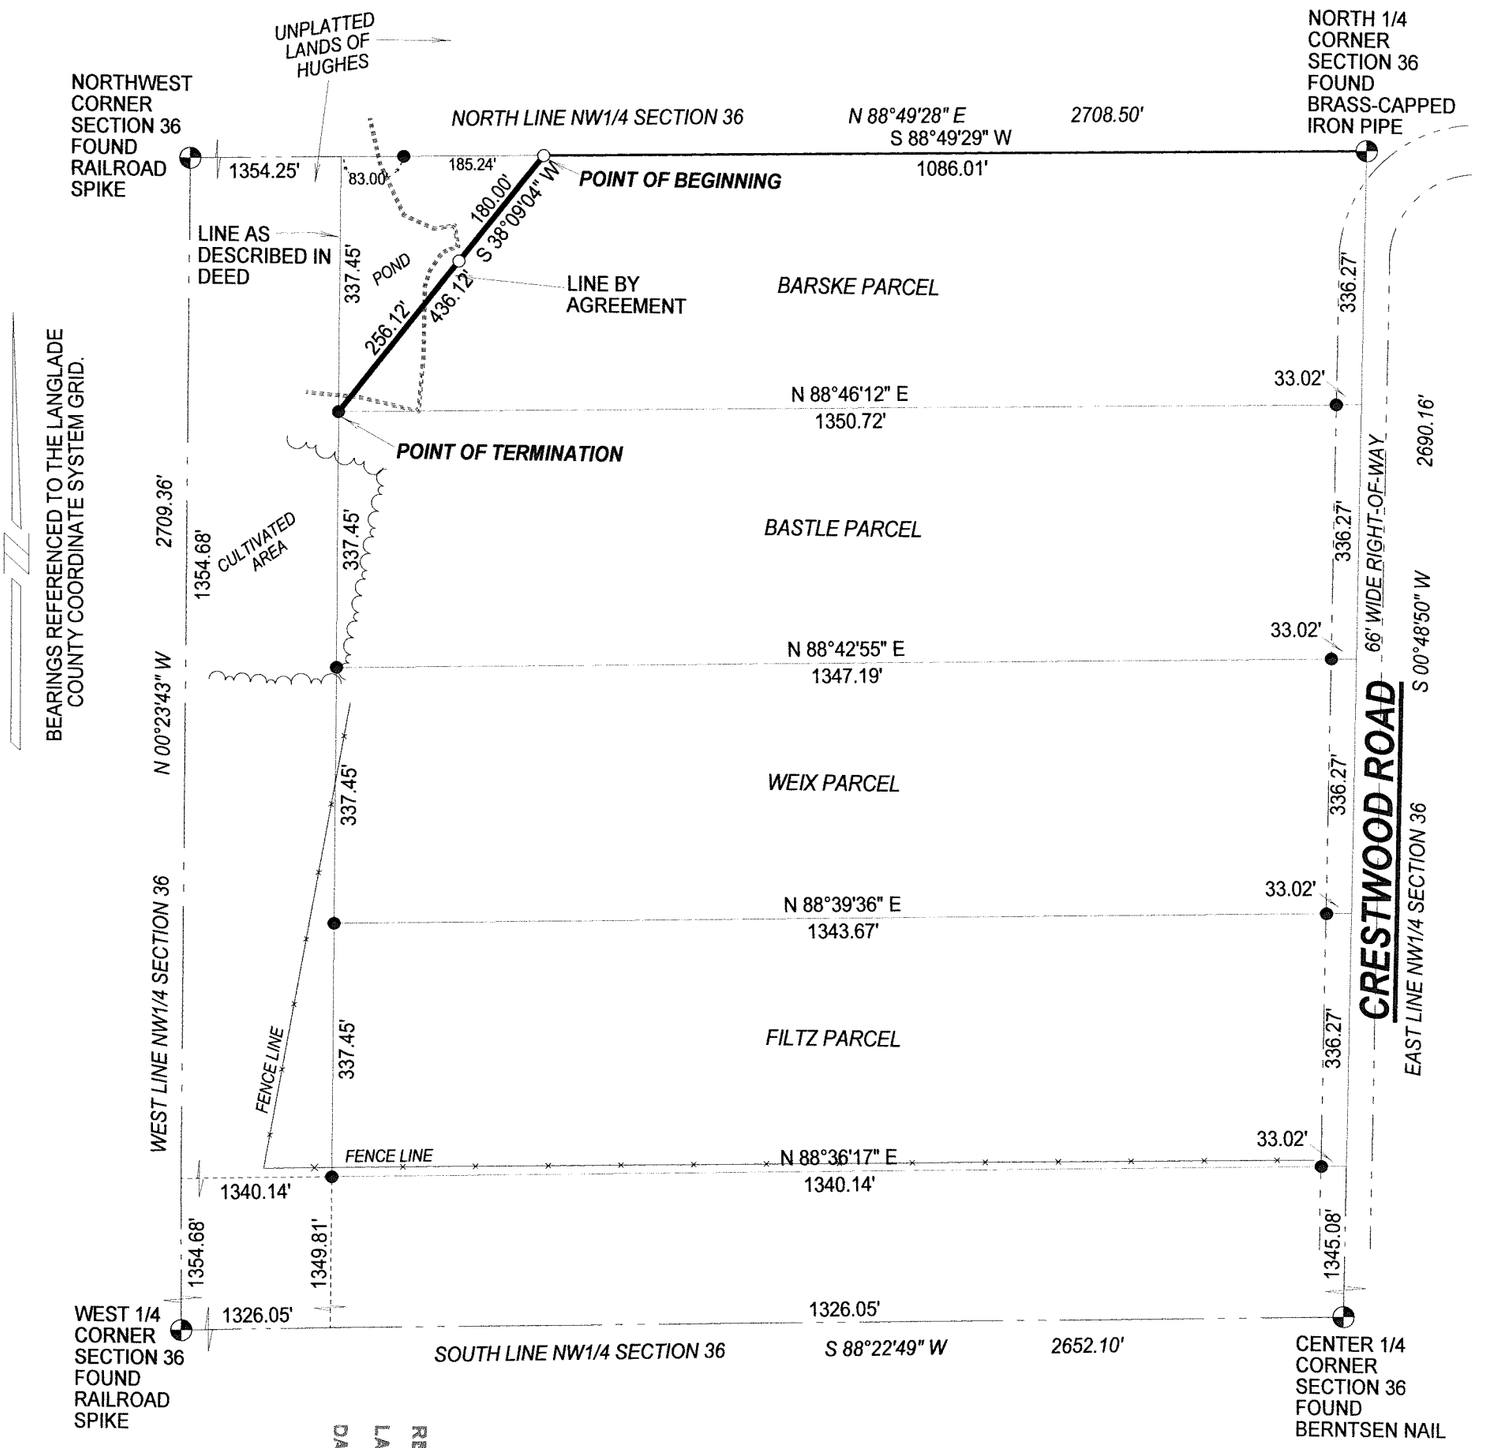

WISCONSIN
TIMOTHY J. RUSCH
S-2671
ANTIGO, WI
11-04-2008
LAND SURVEYOR

RECORD # 20369
LANGLADE COUNTY SURVEYORS OFFICE
DATE FILED: 3/12/09 BY: T. Rusch

SURVEYED BY:
RUSCH ENGINEERING & SURVEYING LLC
400 RUSCH ROAD
ANTIGO, WI 54409
(715)623-5044
PROJECT #07-4626

DESCRIPTION OF LINE-BY-AGREEMENT BETWEEN BARSKE AND HUGHES PARCELS.

COMMENCING AT THE NORTH 1/4 CORNER OF SECTION 36; THENCE S88°49'29"W, ALONG THE NORTH LINE OF THE NW 1/4 OF SAID SECTION, 1086.01 FEET, TO AN IRON PIPE, THE POINT OF BEGINNING; THENCE S38°09'04"W, 180.00 FEET TO AN IRON PIPE WHICH LIES N38°09'04"E, 70 FEET MORE OR LESS FROM THE WATER'S EDGE OF AN UNNAMED POND, THENCE CONTINUING S38°09'04"W, 256.12 FEET TO AN IRON PIPE WHICH LIES S38°09'04"W, 26 FEET MORE OR LESS FROM THE WATER'S EDGE OF SAID UNNAMED POND, THE TERMINATION OF THE LINE HEREIN DESCRIBED.

I,TIMOTHY J. RUSCH, REGISTERED LAND SURVEYOR, DO HEREBY CERTIFY:

THAT I HAVE SURVEYED AND MAPPED BY THE ORDER OF THE ADJOINING OWNERS, A PART OF THE NORTHEAST 1/4 OF THE NORTHWEST 1/4, SECTION 36, T31N-R11E.

THAT THE PURPOSE OF THIS SURVEY WAS LOCATING AND DESCRIBING A LINE BY AGREEMENT WHICH THE ADJOINING PARTIES HAVE DESIGNATED AS THE BOUNDARY LINE BETWEEN THEIR PROPERTIES. NOT ALL BUILDINGS, WETLANDS, ETC WERE MAPPED.

THAT THIS IS A TRUE AND CORRECT REPRESENTATION OF THE BOUNDARY LINE SURVEYED TO THE BEST OF MY KNOWLEDGE AND BELIEF.