PLAT OF SURVEY

**THE NE1/4 NE1/4, AND PART OF THE SE1/4 NE1/4, SECTION 35, T32N-R10E,
TOWN OF PECK, LANGLADE COUNTY, WISCONSIN**

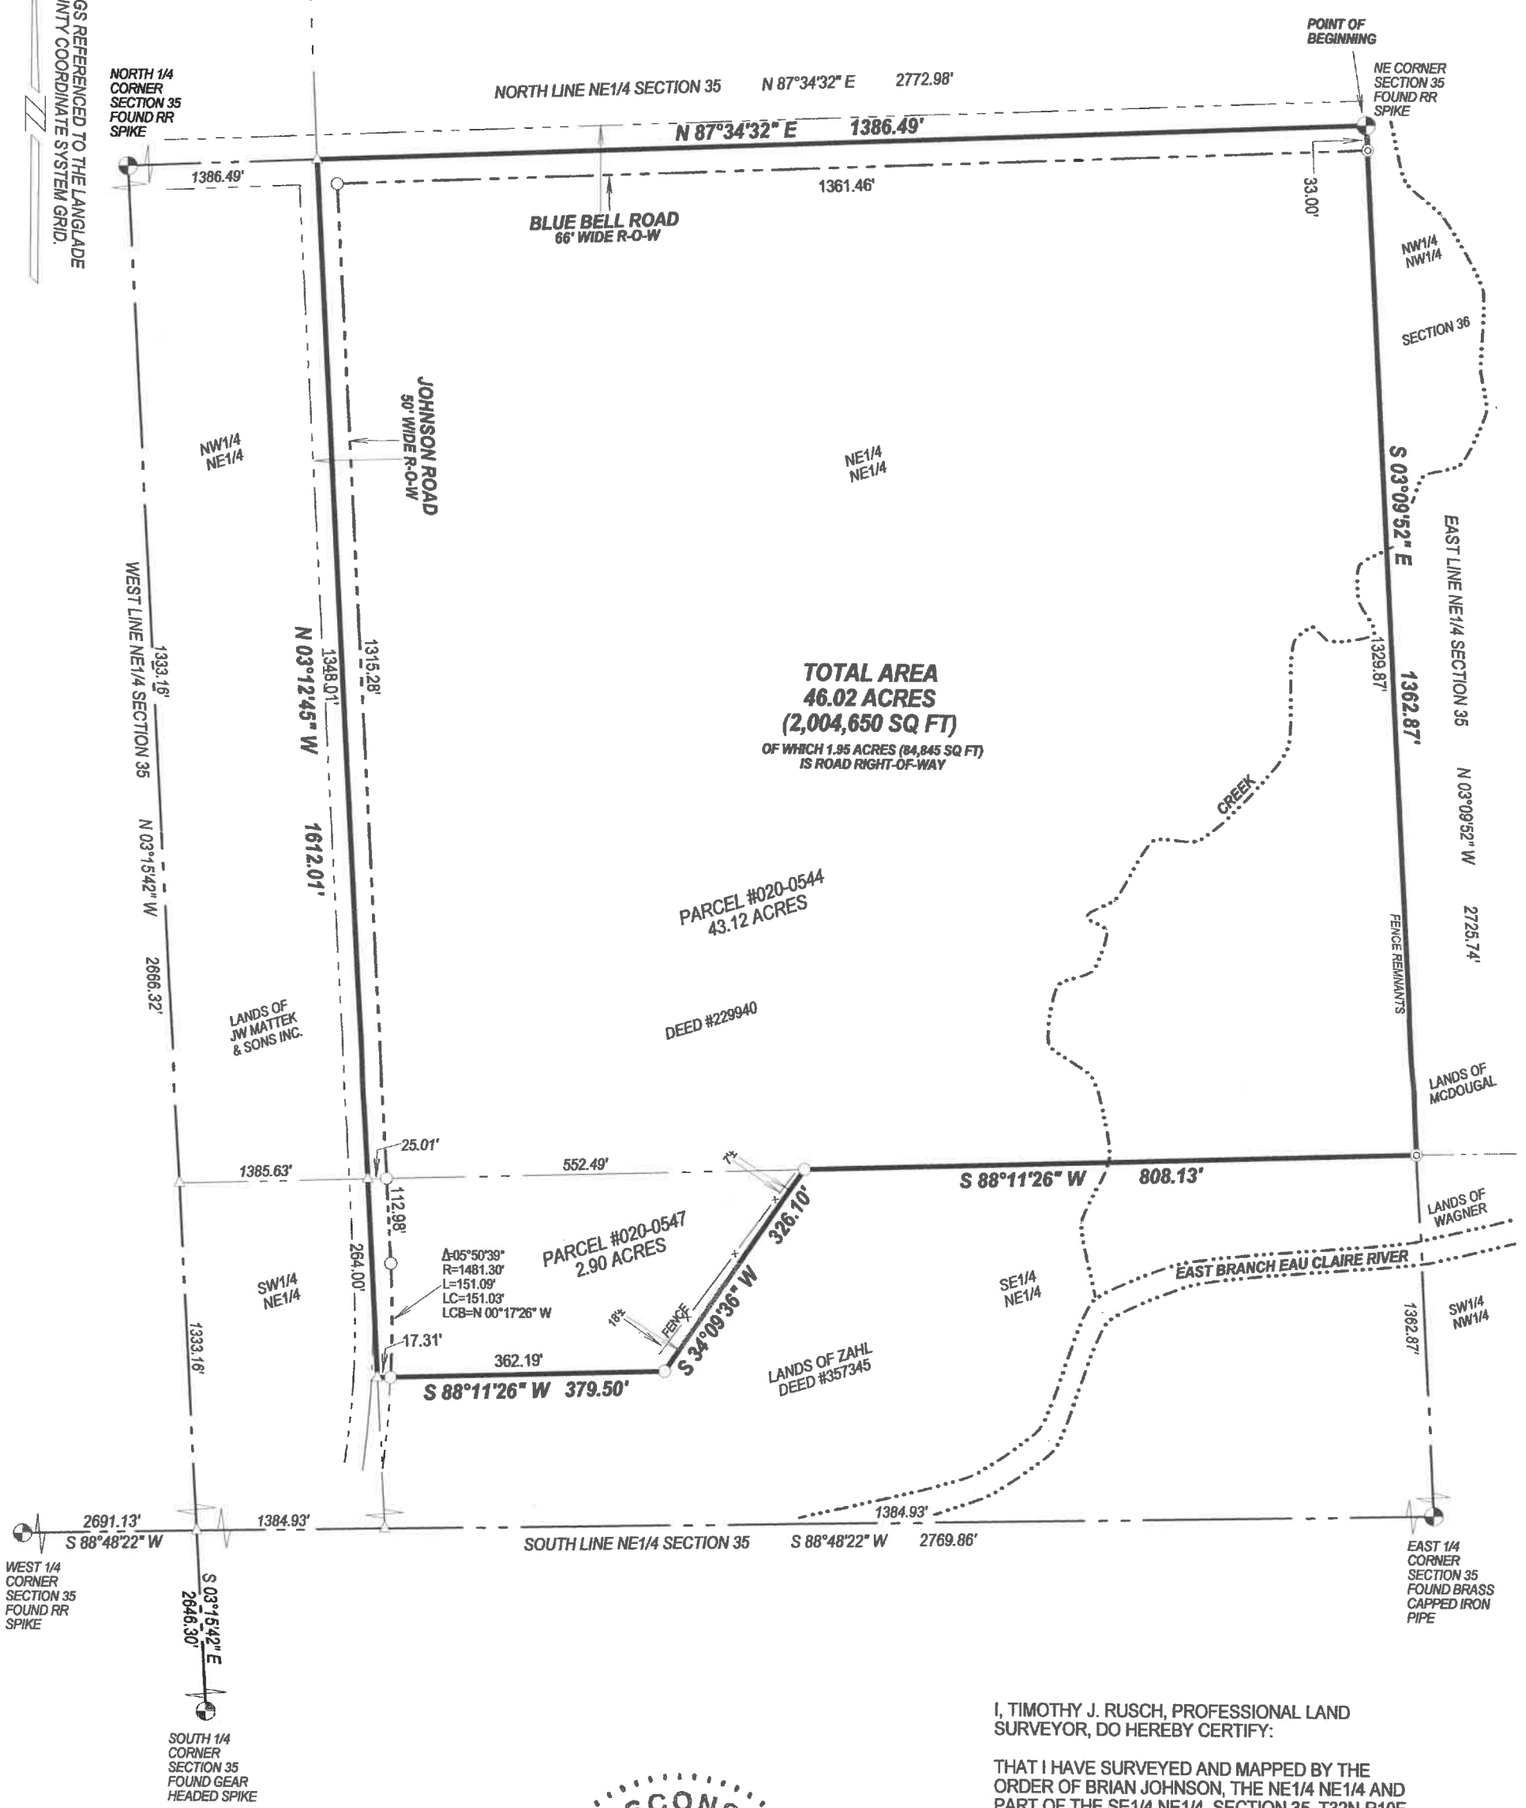

LEGEND

- △ COMPUTED POINT
- ○ SET 1.05" O.D. X 18" LONG IRON PIPE WEIGHING 1.13 LBS/LF
- ◎ SET 1.05" O.D. X 36" LONG IRON PIPE WEIGHING 1.13 LBS/LF

WISCONSIN
TIMOTHY J. RUSCH
S-2671
ANTIGO, WI
LAND SURVEYOR

11-27-2019

I, TIMOTHY J. RUSCH, PROFESSIONAL LAND SURVEYOR, DO HEREBY CERTIFY:

THAT I HAVE SURVEYED AND MAPPED BY THE ORDER OF BRIAN JOHNSON, THE NE1/4 NE1/4 AND PART OF THE SE1/4 NE1/4, SECTION 35, T32N-R10E.

DESCRIBED AS FOLLOWS:
BEGINNING AT THE NORTHEAST CORNER OF SECTION 35; THENCE S03°09'52"E, ALONG THE EAST LINE OF THE NE1/4 NE1/4 OF SAID SECTION, 1362.87 FEET; THENCE S88°11'26"W, ALONG THE SOUTH LINE OF SAID NE1/4 NE1/4, 808.13 FEET; THENCE S34°09'36"W, 326.10 FEET; THENCE S88°11'26"W, 379.50 FEET; THENCE N03°12'45"W, ALONG THE WEST LINE OF THE EAST 1/2 NE1/4 OF SAID SECTION, 1612.01 FEET; THENCE N87°34'32"E, ALONG THE NORTH LINE OF THE NE1/4 NE1/4, 1386.49 FEET TO THE POINT OF BEGINNING.

THAT THIS SURVEY WAS FOR THE PURPOSE OF LOCATING PROPERTY BOUNDARIES ONLY. OTHER GEOGRAPHICAL FEATURES WERE NOT MAPPED.

THAT THIS MAP IS A TRUE AND CORRECT REPRESENTATION OF THE BOUNDARIES SURVEYED TO THE BEST OF MY KNOWLEDGE AND BELIEF.

SURVEYED BY:
RUSCH ENGINEERING & SURVEYING LLC
400 RUSCH ROAD
ANTIGO, WI 54409
(715)623-5044
PROJECT #19-6034
FIELD WORK COMPLETED 11/15/2019

SCALE: 1 INCH = 200 FEET

200 100 0 200

RECORDED AS 20505
LANGLADE COUNTY SURVEYORS OFFICE
DATE FILED: 11/30/2020 BY: D TUSTY