TOPOGRAPHIC SITE SURVEY

LANDS BEING LOT 1 OF CERTIFIED SURVEY MAP NUMBER 322907
AS RECORDED IN VOLUME 7 ON PAGE 091,
BEING PART OF NORTHWEST 1/4 OF THE NORTHWEST 1/4,
SECTION 20, TOWNSHIP 31 NORTH, RANGE 11 EAST,
CITY OF ANTIGO, LANGLADE COUNTY, WISCONSIN

(AS DESCRIBED IN DOCUMENT NUMBER 322654 & DOCUMENT NUMBER 273482)

BEARINGS ARE REFERENCED TO WISCONSIN COUNTY COORDINATE REFERENCE SYSTEM - LANGLADE COUNTY ZONE WITH THE WEST LINE OF LOT 1 CERTIFIED SURVEY MAP NUMBER 322907 MEASURED TO BEAR N00°24'40"E

0 50' 100'

LEGEND

- ○ IRON PIPE, FOUND AS NOTED
- ◎ 1" (OD) X 18" LONG IRON PIPE WEIGHING 1.13 LBS/LINEAL FOOT, SET
- △ 3/8" DIA. DRILL HOLE SET
- ( ) PREVIOUSLY RECORD DATA
- ℄ CENTER LINE
- R/W RIGHT-OF-WAY LINE
- DOC. DOCUMENT
- VOL. VOLUME
- PG. PAGE
- C.S.M. CERTIFIED SURVEY MAP
- CONC. CONCRETE
- BLDG. BUILDING
- BENCHMARK (BM)
- F.F. FIRST FLOOR

WISCONSIN
Jeffrey DeMuth
S 2656
Arbor Vitae
WI
LAND SURVEYOR

Jeffrey L. DeMuth S-2656 October 3, 2024

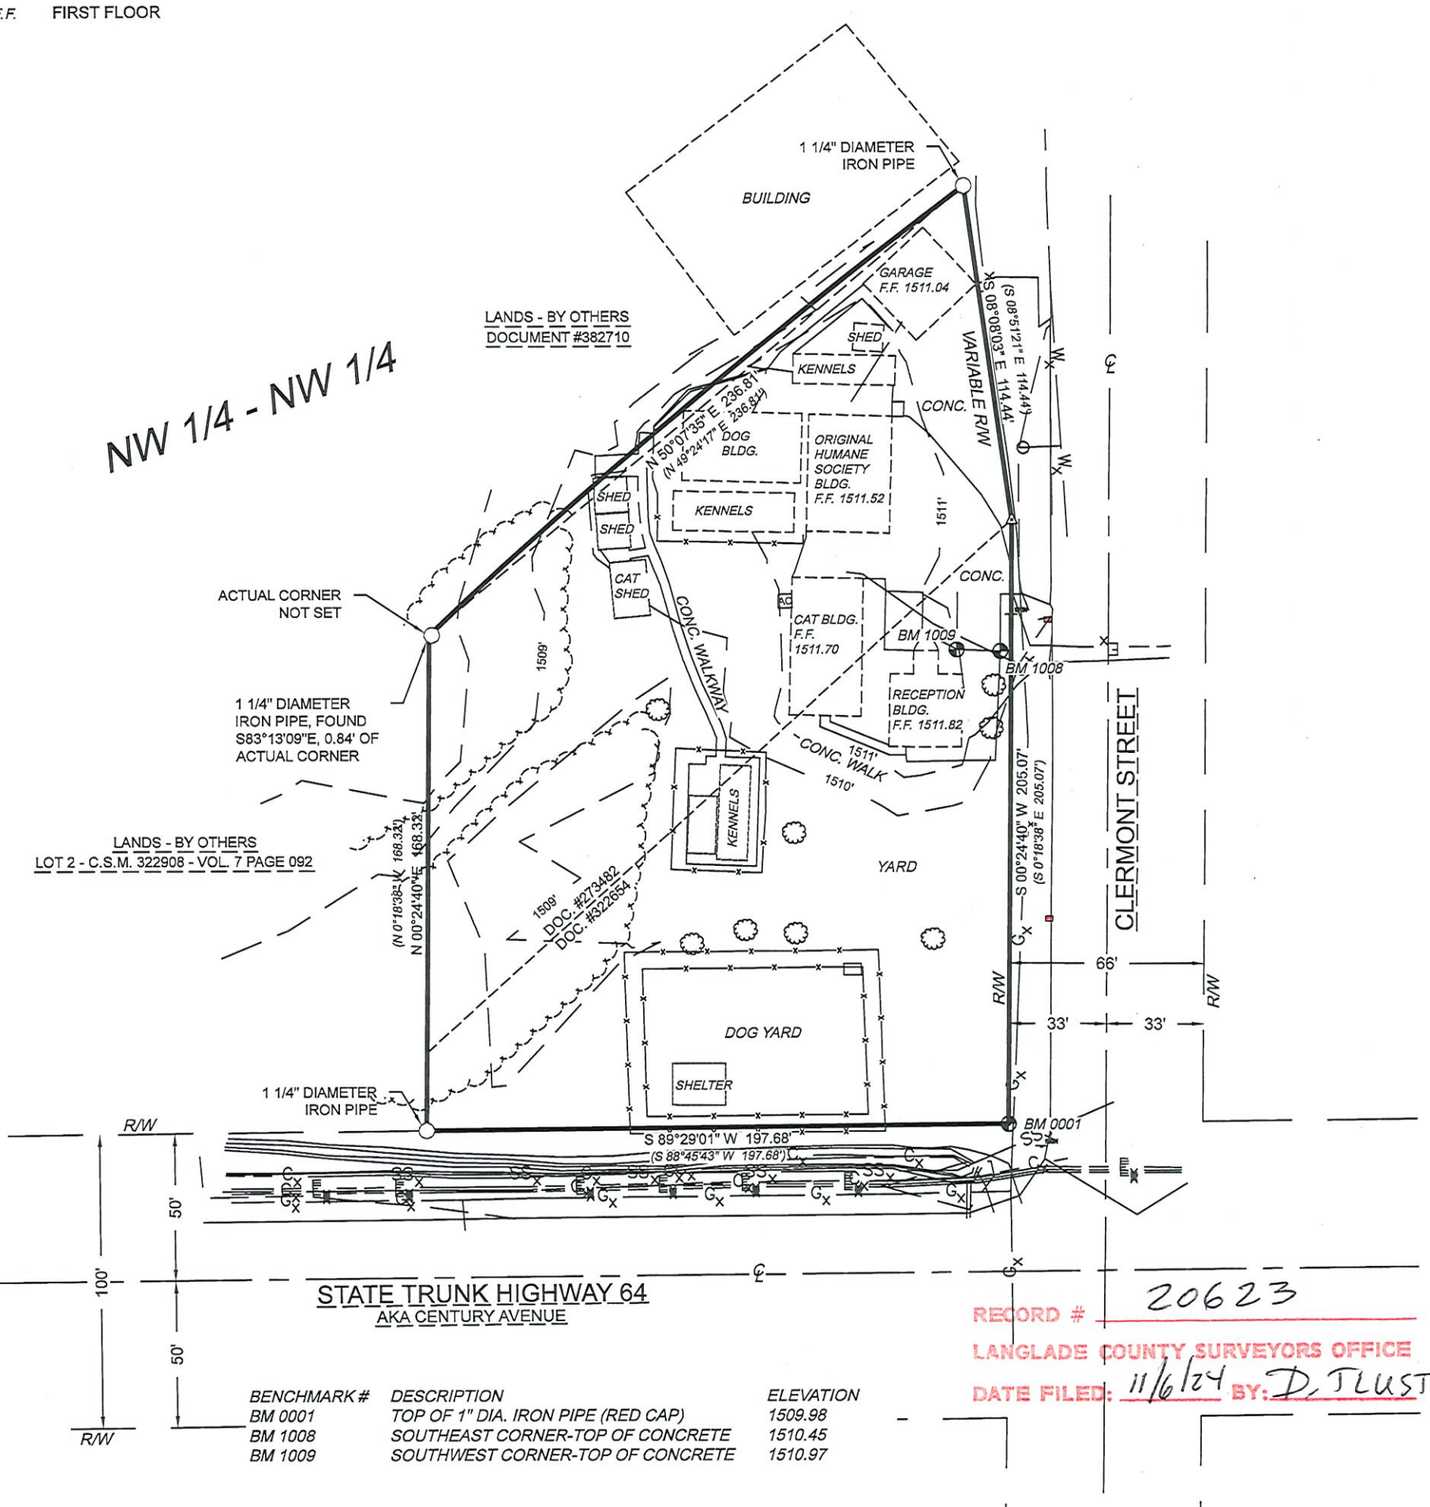

BENCHMARK #	DESCRIPTION	ELEVATION
BM 0001	TOP OF 1" DIA. IRON PIPE (RED CAP)	1509.98
BM 1008	SOUTHEAST CORNER-TOP OF CONCRETE	1510.45
BM 1009	SOUTHWEST CORNER-TOP OF CONCRETE	1510.97

RECORD # 20623
LANGLADE COUNTY SURVEYORS OFFICE
DATE FILED: 11/6/24 BY: D. TLUSTY

PROJECT : 2021-33-L.C. HUMANE SOCIETY DRAWN BY: JLD CHECKED BY: JEA FIELDWORK COMPLETED: SEPTEMBER, 2021 SHEET: 1 OF 1	CLIENT: LANGLADE COUNTY HUMANE SOCIETY 2204 CLERMONT STREET ANTIGO, WI 54409	SITE SURVEY	cardinal North, llc ENGINEERING | SURVEYING | DRONE 4327 COLE ROAD CRANDON, WI 54520 ANDERSON 715.784.3485 DEMUTH 715.482.5237 cardinal.north@outlook.com