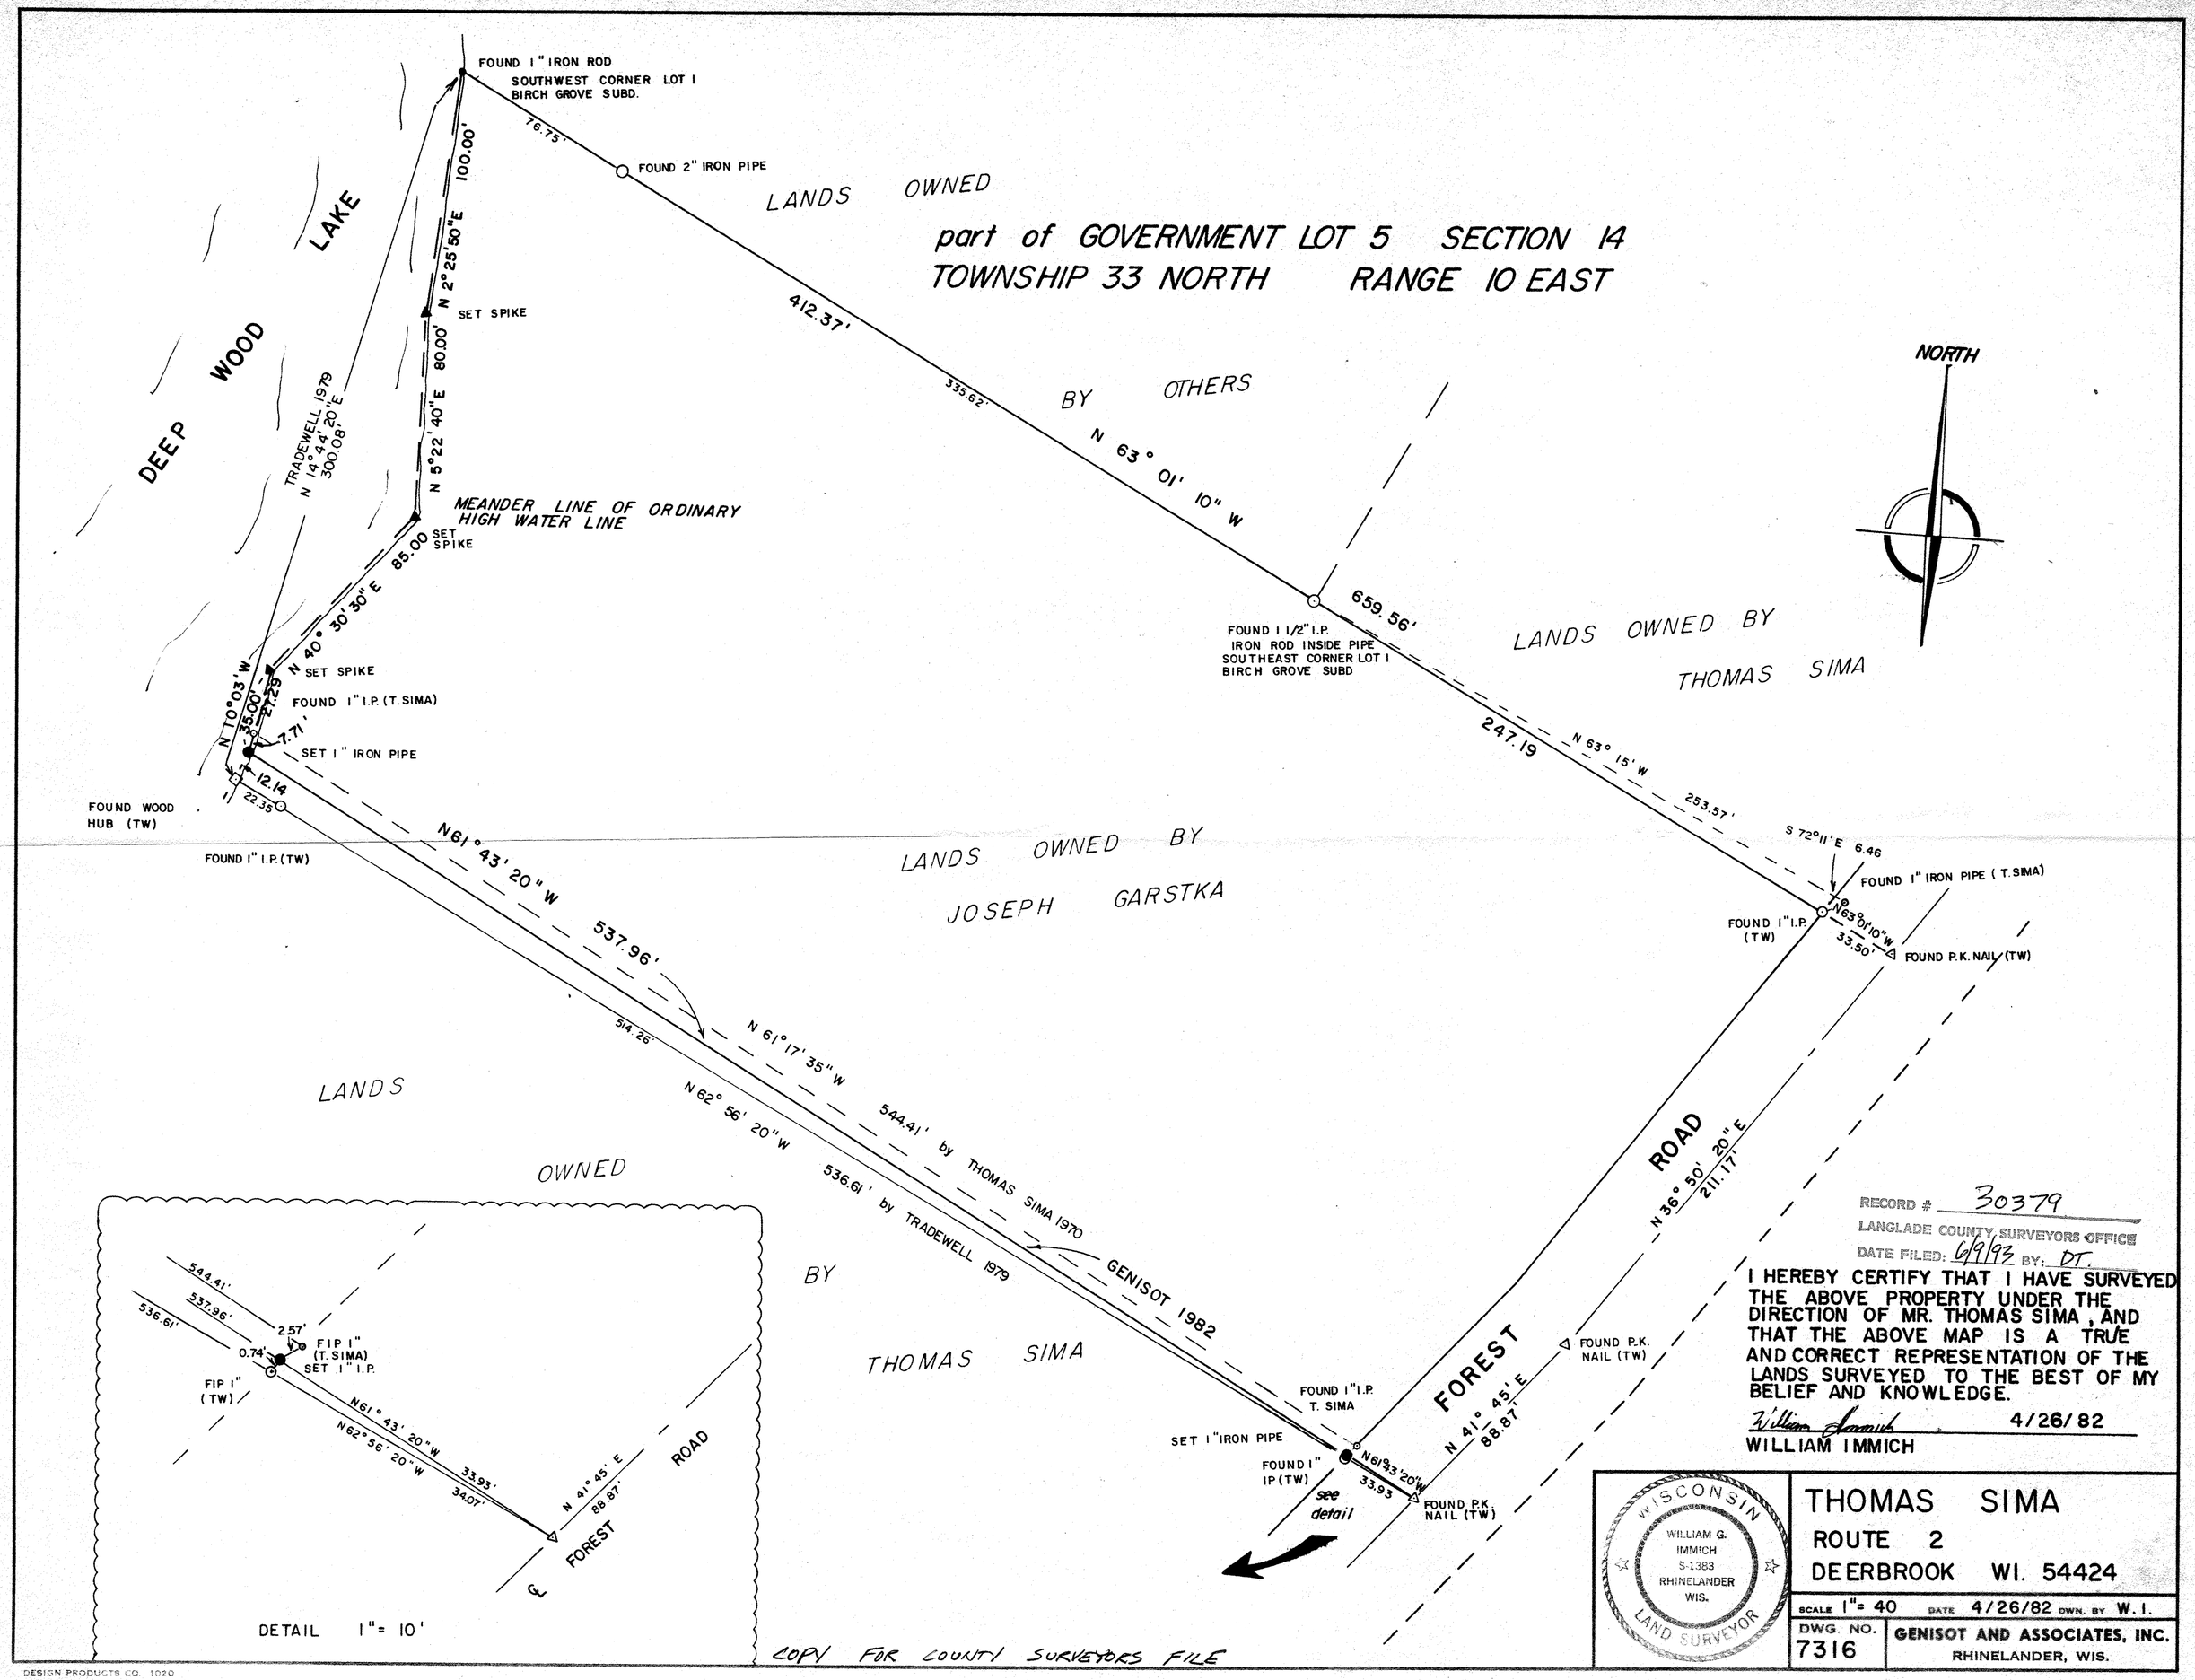
part of GOVERNMENT LOT 5 SECTION 14
TOWNSHIP 33 NORTH RANGE 10 EAST
NORTH
DEEP WOOD LAKE
FOUND 1" IRON ROD
SOUTHWEST CORNER LOT 1
BIRCH GROVE SUBD.
76.75'
FOUND 2" IRON PIPE
LANDS OWNED BY OTHERS
412.37'
335.62'
N 63° 01' 10" W
100.00'
N 2° 25' 50" E
SET SPIKE
80.00'
N 5° 22' 40" E
TRADEWELL 1979
N 14° 44' 20" E
300.08'
MEANDER LINE OF ORDINARY HIGH WATER LINE
85.00
SET SPIKE
N 40° 30' 30" E
N 10° 03' W
35.00'
27.29'
SET SPIKE
FOUND 1" I.P. (T. SIMA)
7.71'
SET 1" IRON PIPE
12.14
22.35
FOUND WOOD HUB (TW)
FOUND 1" I.P. (TW)
N61° 43' 20" W
537.96'
514.26'
N 62° 56' 20" W
536.61' by TRADEWELL 1979
N 61° 17' 35" W
544.41' by THOMAS SIMA 1970
GENISOT 1982
LANDS OWNED BY JOSEPH GARSTKA
FOUND 1 1/2" I.P.
IRON ROD INSIDE PIPE
SOUTHEAST CORNER LOT 1
BIRCH GROVE SUBD
659.56'
LANDS OWNED BY THOMAS SIMA
247.19
N 63° 15' W
253.57'
S 72° 11' E 6.46
FOUND 1" IRON PIPE (T. SIMA)
FOUND 1" I.P. (TW)
N 63° 01' 10" W
33.50'
FOUND P.K. NAIL (TW)
LANDS OWNED BY THOMAS SIMA
ROAD
N 36° 50' 20" E
211.17'
FOREST
N 41° 45' E
88.87'
FOUND P.K. NAIL (TW)
FOUND 1" I.P. T. SIMA
SET 1" IRON PIPE
FOUND 1" IP (TW)
N61° 43' 20" W
33.93
FOUND P.K. NAIL (TW)
see detail
544.41'
537.96'
536.61'
2.57'
0.74'
FIP 1" (T. SIMA)
SET 1" I.P.
FIP 1" (TW)
N61° 43' 20" W
33.93'
N62° 56' 20" W
34.07'
N 41° 45' E
88.87'
ROAD
FOREST
DETAIL 1" = 10'
RECORD # 30379
LANGLADE COUNTY SURVEYORS OFFICE
DATE FILED: 6/9/93 BY: DT.
I HEREBY CERTIFY THAT I HAVE SURVEYED THE ABOVE PROPERTY UNDER THE DIRECTION OF MR. THOMAS SIMA, AND THAT THE ABOVE MAP IS A TRUE AND CORRECT REPRESENTATION OF THE LANDS SURVEYED TO THE BEST OF MY BELIEF AND KNOWLEDGE.
4/26/82
WILLIAM IMMICH
WISCONSIN
WILLIAM G. IMMICH
S-1383
RHINELANDER WIS.
LAND SURVEYOR
THOMAS SIMA
ROUTE 2
DEERBROOK WI. 54424
SCALE 1" = 40
DATE 4/26/82
DWN. BY W. I.
DWG. NO. 7316
GENISOT AND ASSOCIATES, INC.
RHINELANDER, WIS.
COPY FOR COUNTY SURVEYORS FILE
DESIGN PRODUCTS CO. 1020

72