NE CORNER SEC. 20

EAST LINE NE 1/4 S 1° 28' 30" W 2583.20'

1291.60'

E 1/4 COR SEC. 20

SAWYER LAKE

GOV'T LOT 1

GOV'T LOT 2

GOV'T LOT LINE

1292.24'

1167.11'

560.00'

601.86'

S89°18'30"W

N88°48'E 1288.03'

669.5'

842.7

842.8

842.6

842

N0°56'

N89°54'

MAN-MADE CHANNEL AS MENTIONED IN VOL. 288 PAGE 441

N46°30'W - 7.82'

154.40'

N17°18'E

141.23'

N28°27'E

93.24'

S34°50'30"W

289.04'

N28°02'W

65.40'

S 79.85'

N64°44'W

S88°53'W

N4°29'30"E 383.93'

N38°50'30"E

(RECORDED AS N60°38'E 560.0' DOC. NO. 238115)

(RECORDED AS N68°21'W 590.82' DOC. NO. 238115 & 242946)

(RECORDED AS S16°44'E 656.9' VOL. 355 P137)

(RECORDED AS S33°02'E 142.55' VOL. 355 P137)

N33°39'30"W 143.01'

N20° 20'W 254.56'

ROAD

N20°20'W 261.80'

N33°39'30"W 168.29'

347.30'

147.51'

N70°32'30"W

N39°20'30"W

N1°02'30"W 589.64'

KIELCHESKI

TOWN

ROAD

66.29'

55.12'

343.46'

N61°56'E 50.06'

N4° 40"E

202.61'

140.85'

138.33'

N18°12'W

122.79

S19°09'E 50.1' R

EASEMENT NT 116.53'

S10°33'W 136.20'

S 3°53'E 336.06'

S85°19'W - 26.42'

242.64' N 0°05'30" W

2593.09'

1200.24'

NORTH LINE NE 1/4 S89°49'W

1392.85'

741.00'

SOUTH

20.68'

258.04'

33.06'

248.56'

1301.34'

CERTIFIED SURVEY PENDING AT THE DATE OF THIS DRAWING.

1.03 A.

IRON PIPE FOUND, AND SAME AS ONE MENTIONED IN VOL. 288 PAGE 441 AND VARIFIED BY STUMP OF HEMLOCK AS USED FOR TIE.

19.28 A.

125.13'

N77°26'30"E 123.09'

I ROD EASEMENT

S62°09'30"E 59.90'

S52°09'30"E 21.19'

20.54'

433.19'

849.13'

NE1/16 SEC. 20

CE 1/16 SEC. 20

WEST LINE GOV'T LOT 2 S1°16'W 1302.86'

SOUTH LINE GOV'T LOT 2 (E & W 1/4 LINE) 659.97'

N1/4 COR. SEC. 20

▲ = COUNTY MON. FOUND
● = IRON PIPE FOUND
○ = IRON PIPE SET
◦ = P.K. IN BLACKTOP

WISCONSIN
THOMAS R. ARNOTT
S-867
GRANDVIEW
WIS.
LAND SURVEYOR

SURVEY OF PART OF GOV'T LOT 1 AND PART OF GOV'T LOT 2, SECTION 20, T 32 N, R 14 E, TOWN OF WOLF RIVER, LANGLADE COUNTY, WISCONSIN.

THOMAS R. ARNOTT
REGISTERED LAND SURVEYOR
ROUTE 1, BOX 200A
LAONA, WIS. 54541

MAP OF SURVEY FOR

RAYFIELD KIELCHESKI

SCALE: 1" = 100'

DATE: 28 MAY 1982

10

RECORD # ~~40099~~ 40099
LANGLADE COUNTY SURVEYORS OFFICE
DATE FILED: 6-14-93 BY: SVF

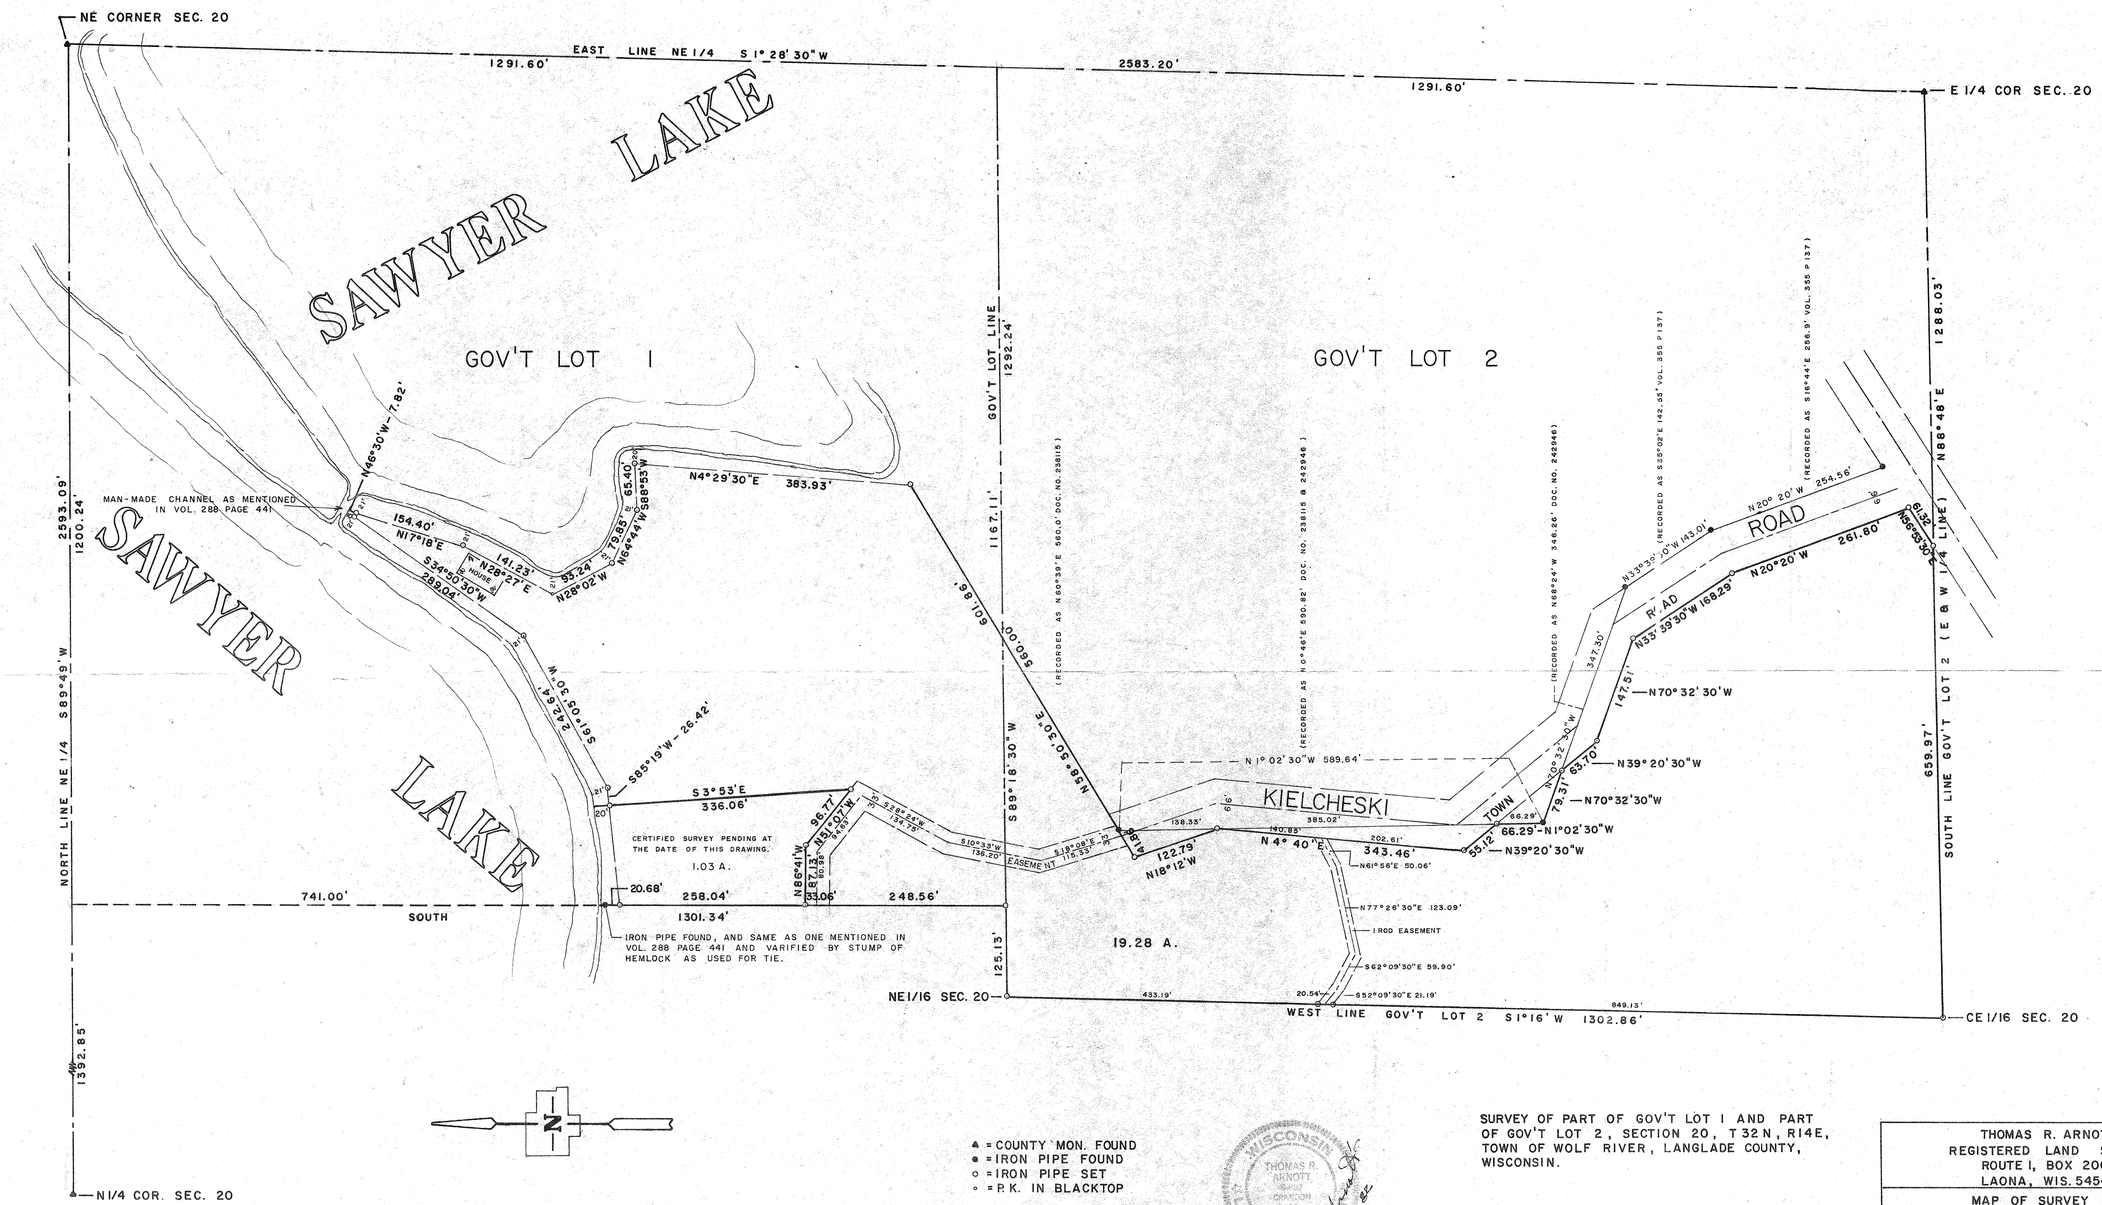

▲ = COUNTY MON. FOUND
● = IRON PIPE FOUND
○ = IRON PIPE SET
◦ = P.K. IN BLACKTOP

SURVEY OF PART OF GOV'T LOT 1 AND PART OF GOV'T LOT 2, SECTION 20, T 32 N, R 14 E, TOWN OF WOLF RIVER, LANGLADE COUNTY, WISCONSIN.

THOMAS R. ARNOTT
REGISTERED LAND SURVEYOR
ROUTE 1, BOX 200A
LAONA, WIS. 54541

MAP OF SURVEY FOR

RAYFIELD KIELCHESKI

SCALE: 1" = 100'

DATE: 28 MAY 1982

400 99