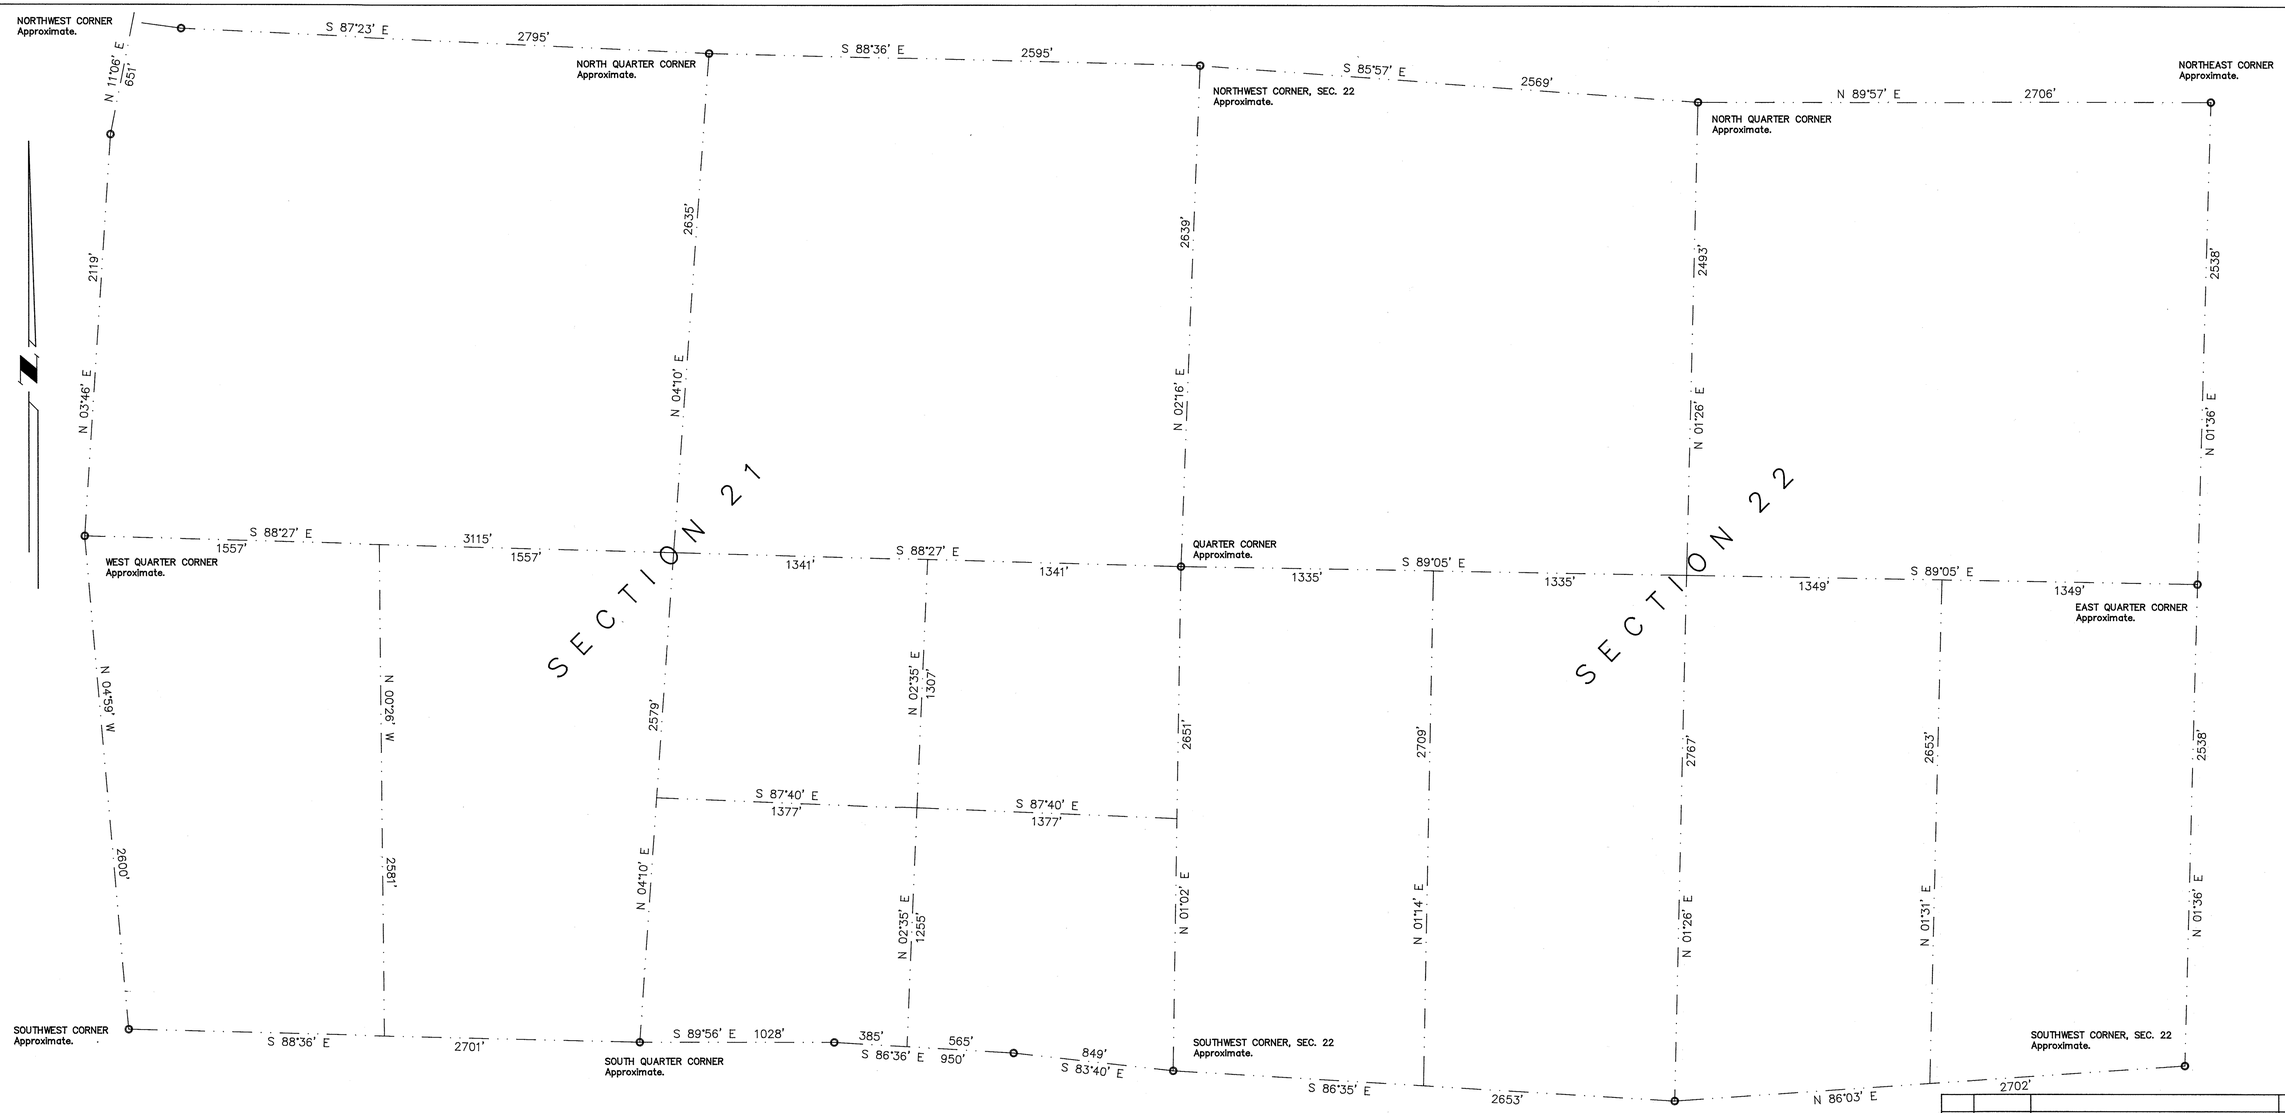

NO.	DATE	DESCRIPTION	BY

THIS DOCUMENT WAS CREATED ON LANGLADE COUNTY COMPUTER EQUIPMENT THAT WAS PURCHASED WITH THE ASSISTANCE OF A GRANT RECEIVED FROM THE WISCONSIN LAND INFORMATION BOARD.

LANGLADE COUNTY

LAND RECORDS & REGULATIONS DEPT.

TITLE:
APPROXIMATE BOUNDARY OF SECTIONS 21 & 22, T33N, R10E, TOWN OF UPHAM.
PREPARED FOR THE EXCLUSIVE USE OF THE SUMMIT LAKE RANGER STATION. ANY OTHER USE IS NOT AUTHORIZED.

REF. FILE: 33-10	**SCALE:** 1" = 400'
DRWN BY: DT	**DATE:** 01/13/95
	DWG. #: 21223310

THIS MAP HAS BEEN PREPARED TO SHOW THE APPROXIMATE BOUNDARIES AND DIMENSIONS OF SECTIONS 21 & 22, T33N, R10E, TOWN OF UPHAM, LANGLADE COUNTY, WISCONSIN. THIS MAP HAS BEEN BASED ON THE 1930'S RE-SURVEY INFORMATION OF THE TOWNSHIP. NO FIELD MEASUREMENTS HAVE BEEN MADE AND THE COMPUTED 1930'S INFORMATION DOES NOT CLOSE MATHEMATICALLY BY APPROXIMATELY 1 CHAIN PER SECTION. THIS ERROR HAS NOT BEEN ADJUSTED OUT. DATA SHOWN HEREON SHALL BE USED WITH THE UNDERSTANDING THAT AN ACCURATE FIELD SURVEY OF THE PERIMETER OF THE SECTIONS SHOWN WILL REVEAL DIFFERENT DIMENSIONS BY UP TO 1 CHAIN, AND THEREFORE MAKE THIS INFORMATION VOID.

RECORD # 46196
LANGLADE COUNTY SURVEYORS OFFICE
DATE FILED: 1/17/95 BY: D.T.