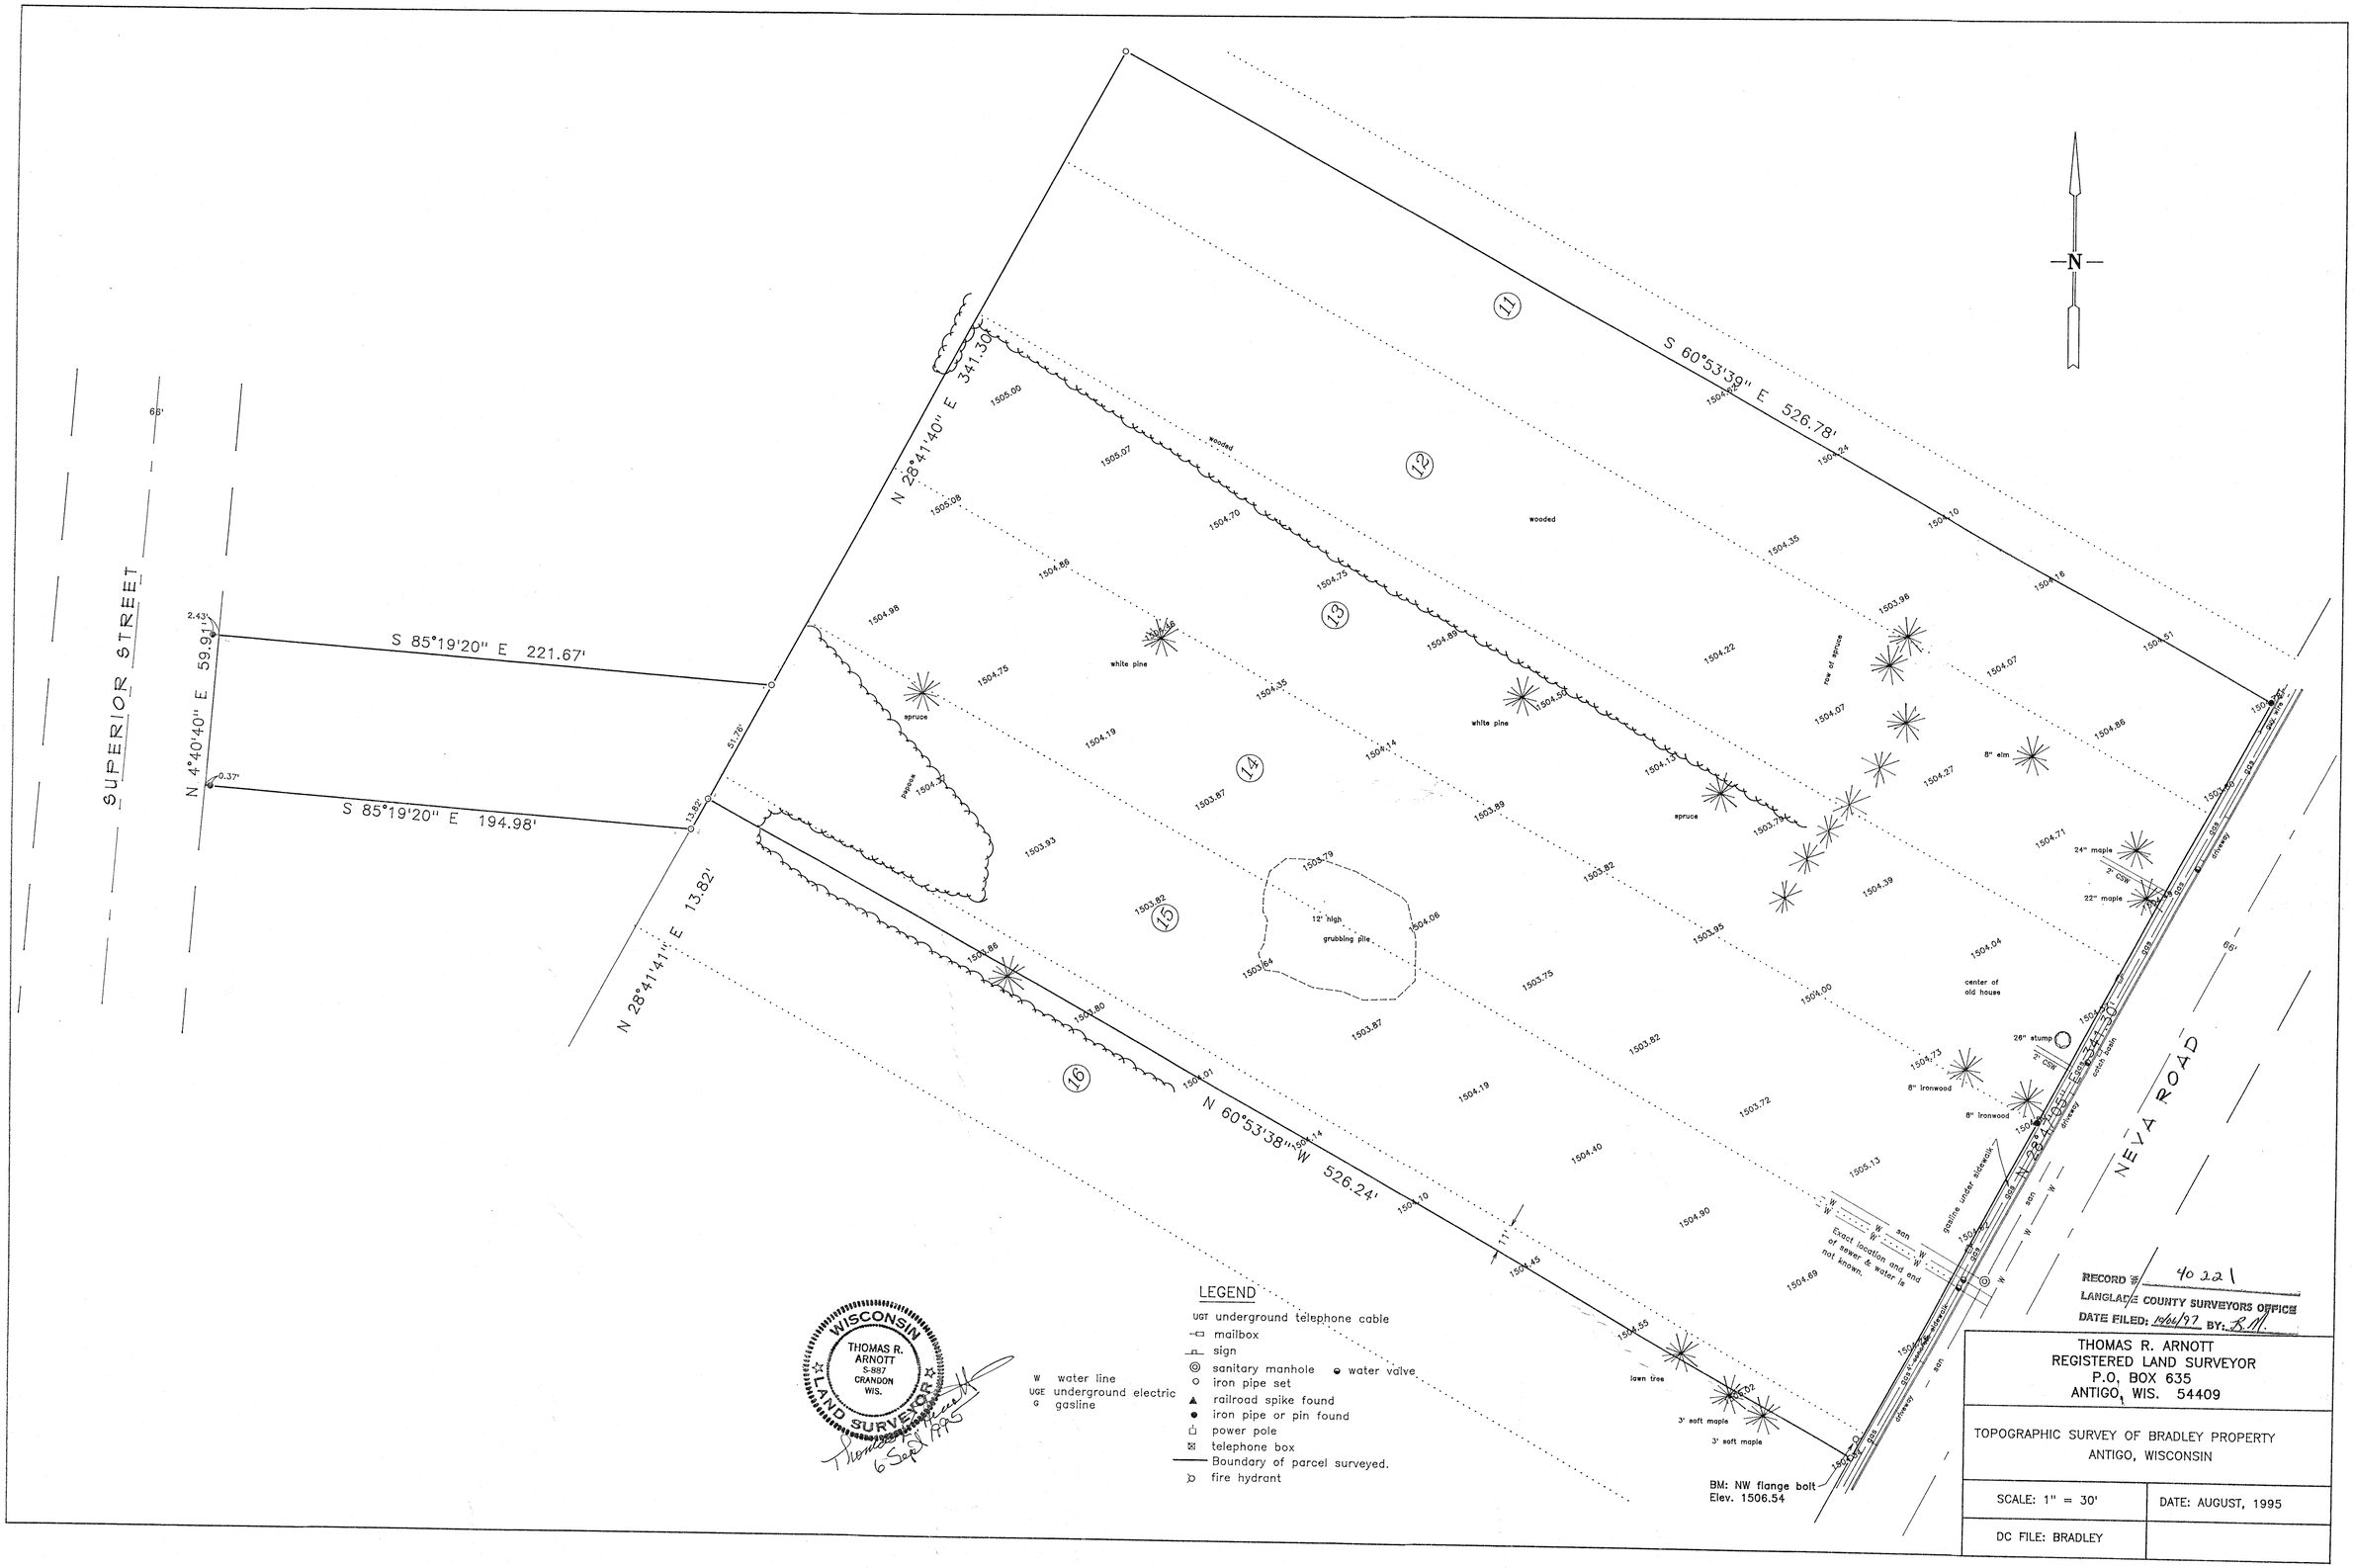

SUPERIOR STREET
NEVA ROAD
N 4°40'40" E 59.91'
S 85°19'20" E 221.67'
S 85°19'20" E 194.98'
N 28°41'41" E 13.82'
N 28°41'40" E 341.30'
N 60°53'38" W 526.24'
S 60°53'39" E 526.78'
N
wooded
white pine
spruce
12' high grubbing pile
center of old house
8" elm
24" maple
22" maple
26" stump
8" ironwood
lawn tree
3' soft maple
BM: NW flange bolt
Elev. 1506.54
Exact location and end of sewer & water is not known.
LEGEND
UGT underground telephone cable
mailbox
sign
sanitary manhole
water valve
iron pipe set
railroad spike found
iron pipe or pin found
power pole
telephone box
Boundary of parcel surveyed.
fire hydrant
W water line
UGE underground electric
G gasline
WISCONSIN
THOMAS R. ARNOTT
S-887
CRANDON WIS.
LAND SURVEYOR
6 Sept 1995
RECORD # 40221
LANGLADE COUNTY SURVEYORS OFFICE
DATE FILED: 10/06/97 BY: B.M.
THOMAS R. ARNOTT
REGISTERED LAND SURVEYOR
P.O. BOX 635
ANTIGO, WIS. 54409
TOPOGRAPHIC SURVEY OF BRADLEY PROPERTY
ANTIGO, WISCONSIN
SCALE: 1" = 30'
DATE: AUGUST, 1995
DC FILE: BRADLEY