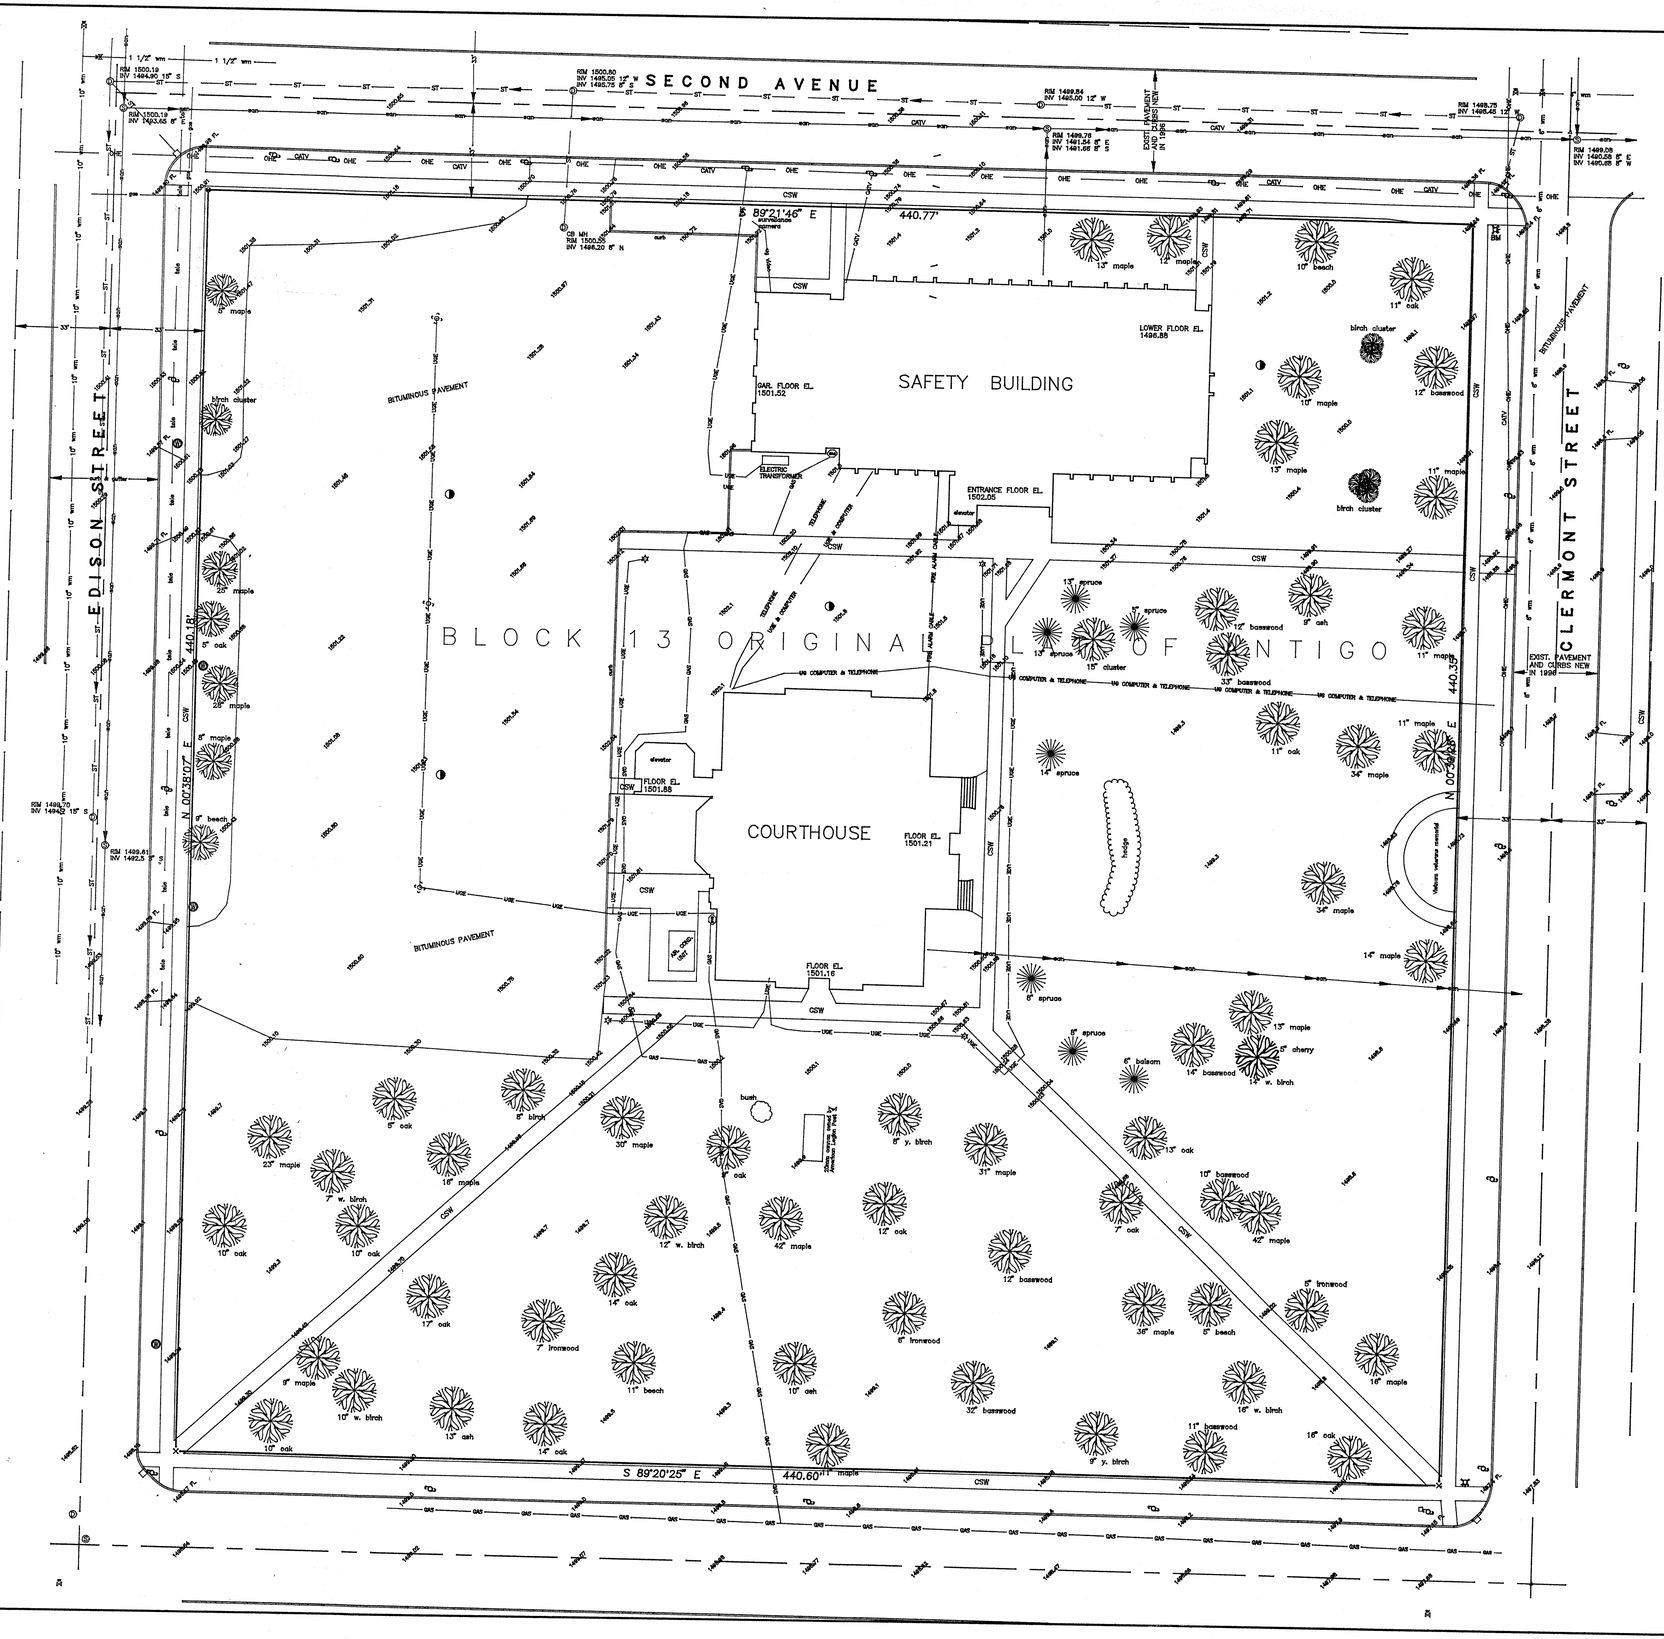
SECOND AVENUE
EDISON STREET
CLERMONT STREET
BLOCK 13 ORIGINAL PLAT OF ANTIGO
SAFETY BUILDING
COURTHOUSE
BITUMINOUS PAVEMENT
S 89°21'46" E 440.77'
S 89°20'25" E 440.60'
LOWER FLOOR EL. 1496.88
GAR. FLOOR EL. 1501.52
ENTRANCE FLOOR EL. 1502.05
FLOOR EL. 1501.88
FLOOR EL. 1501.21
FLOOR EL. 1501.16
ELECTRIC TRANSFORMER
CB MH RIM 1500.55 INV 1496.20 8" N
RIM 1500.80 INV 1495.05 12" W
INV 1495.75 8" S
RIM 1499.84 INV 1495.00 12" W
RIM 1499.78 INV 1491.54 8" S
INV 1491.68 8" W
RIM 1499.75 INV 1495.45 12" W
RIM 1499.28 INV 1491.58 8" E
INV 1490.68 8" W
RIM 1500.19 INV 1494.90 15" S
RIM 1500.19 INV 1493.65 8" E
RIM 1498.70 INV 1494.92 15" S
RIM 1499.61 INV 1492.5 8" S
1 1/2" wm
1 1/2" wm
Veterans Memorial
Hedge
