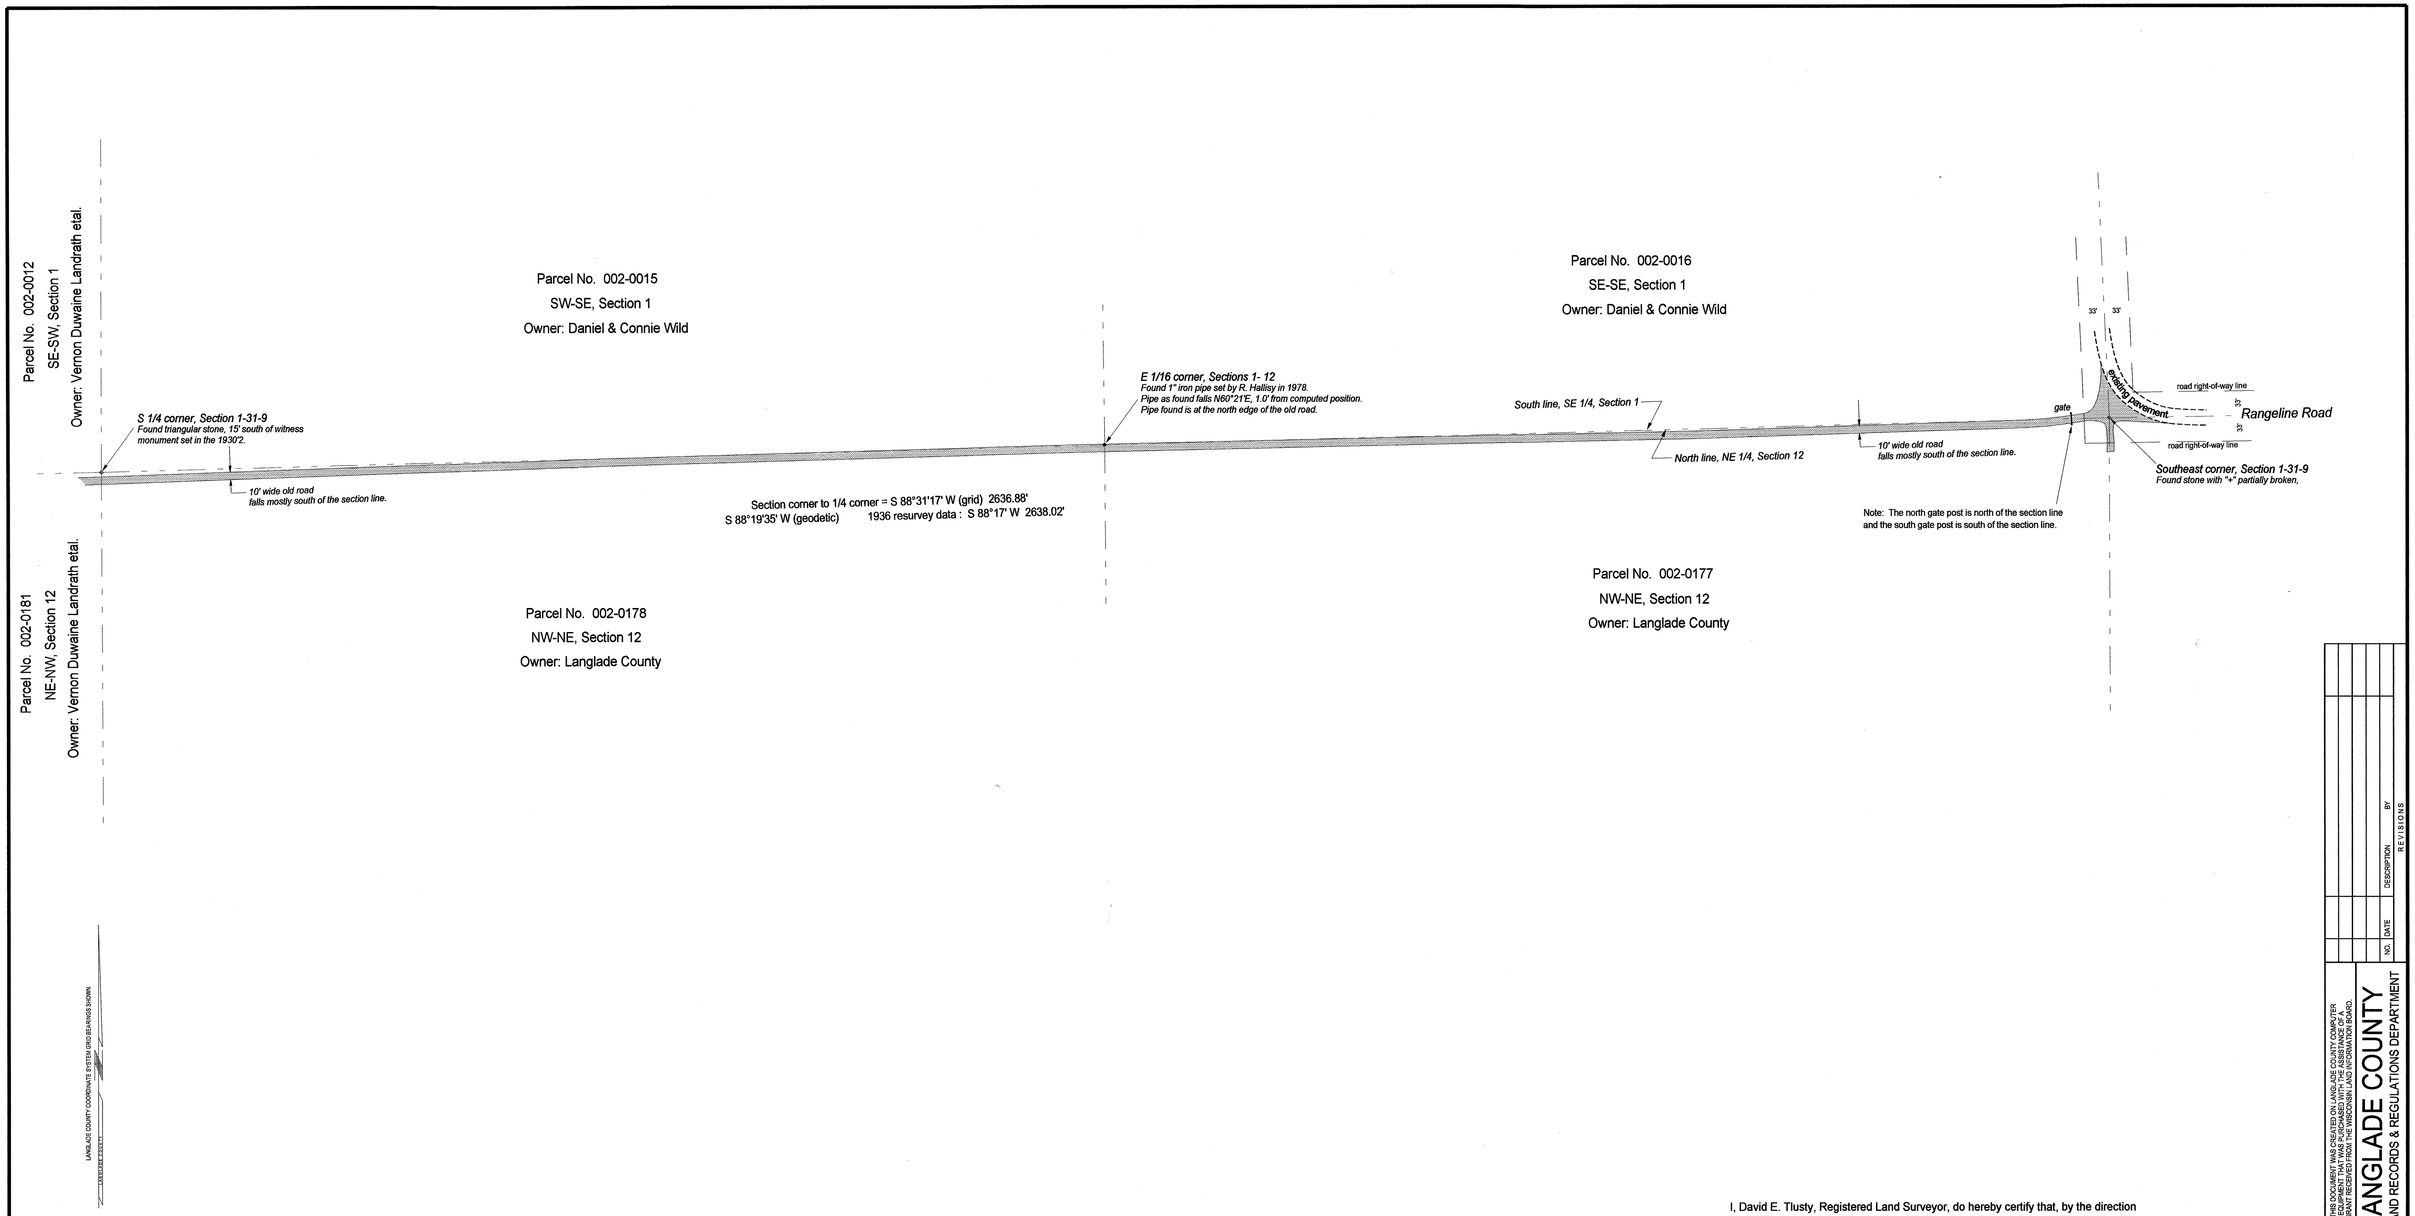

I, David E. Tlusty, Registered Land Surveyor, do hereby certify that, by the direction of the Langlade County Forestry & Recreation Department, I have made a survey of the North line of the Northeast Quarter of Section 12, Township 31 North, Range 9 East, Town of Ackley, Langlade County, Wisconsin, as shown hereon. I further certify that this map is a true and correct representation of said survey and that this survey is correct to the best of my knowledge and belief.

January 20, 2004

David E. Tlusty, Registered Land Surveyor S-1390
Langlade County Surveyor

RECORD # 40382
LANGLADE COUNTY SURVEYORS OFFICE
DATE FILED: 1/29/04 BY: D. Tlusty

NO.	DATE	DESCRIPTION	BY

REVISIONS

THIS DOCUMENT WAS CREATED ON LANGLADE COUNTY COMPUTER EQUIPMENT THAT WAS PURCHASED WITH THE ASSISTANCE OF A GRANT RECEIVED FROM THE WISCONSIN LAND INFORMATION BOARD.

LANGLADE COUNTY
LAND RECORDS & REGULATIONS DEPARTMENT

SCALE: 1" = 100'
DRAWN BY: D. TLUSTY
REF. FILE:
DATE: 01/19/2004
TOWN OF: ACKLEY
TOWN CODE:
LOCATION:
SECTION: 1
TOWNSHIP: 31
RANGE: 9
DWG. #: 183311