


MAP OF SURVEY

OF PART OF THE SOUTHWEST 1/4 OF THE SOUTHEAST 1/4 OF SECTION 1, TOWNSHIP 32 NORTH, RANGE 10 EAST, TOWN OF PECK, LANGLADE COUNTY WISCONSIN

I, CHARLEY G BRINKMEIER, REGISTERED LAND SURVEYOR S-2517, DO HEREBY CERTIFY THAT BY THE DIRECTION OF ANDY KIHN I SURVEYED AND MAPPED THE PROPERTY HEREON. I FURTHER CERTIFY THAT THIS MAP IS A TRUE AND CORRECT REPRESENTATION OF SAID SURVEY, AND THAT THIS SURVEY IS CORRECT TO THE BEST OF MY KNOWLEDGE AND BELIEF.

ALSO THAT I HAVE FULLY COMPLIED WITH THE PROVISIONS OF CHAPTER AE-7 OF THE WISCONSIN STATUTES.


Charley G. Brinkmeier
CHARLEY G BRINKMEIER S-2517
OCTOBER 15 2026

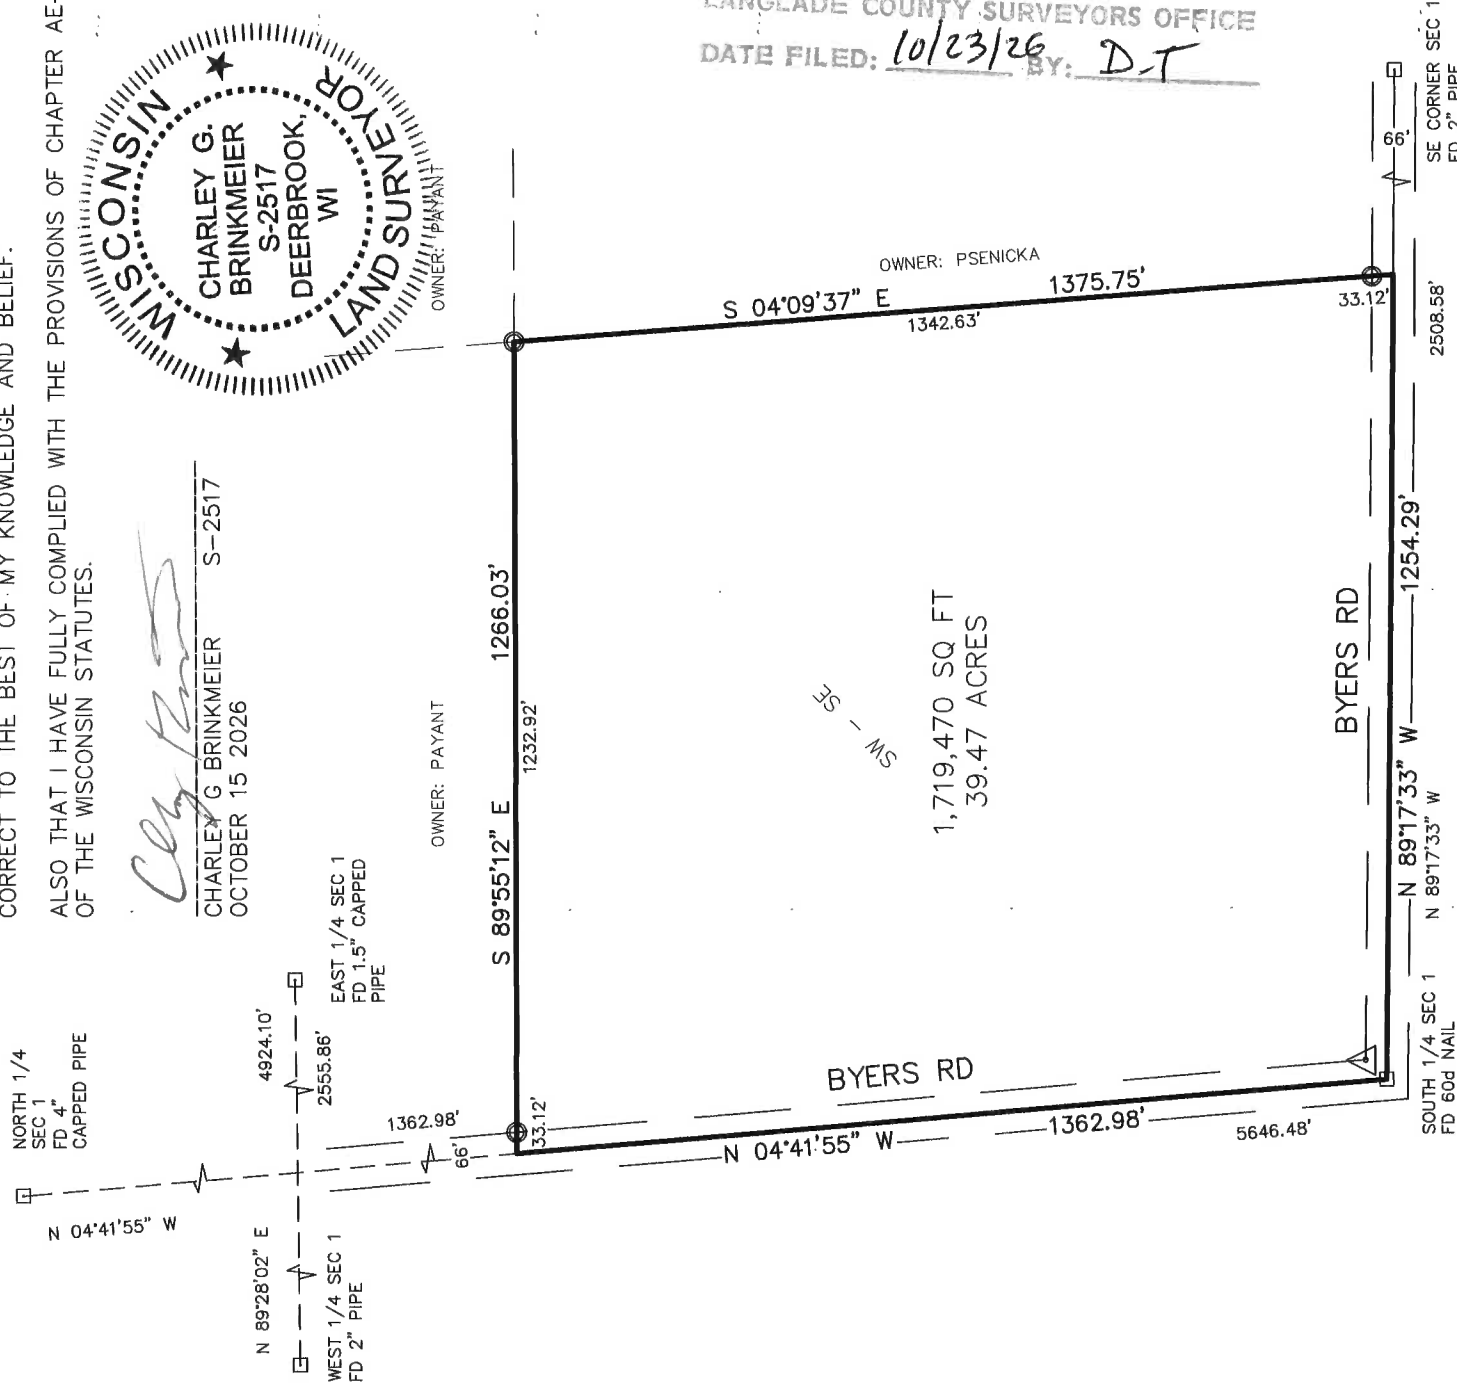

RECORD # 11235
LANGLADE COUNTY SURVEYORS OFFICE
DATE FILED: 10/23/26 BY: D.T

- 3/4" X 18" RE-BAR WEIGHING 1.50 LBS/LINEAL FOOT SET
- FOUND 1" I. PIPE
- SET MAG NAIL
- FOUND GOV'T CORNER
- RECORD DATA

SHEET 1 OF 1

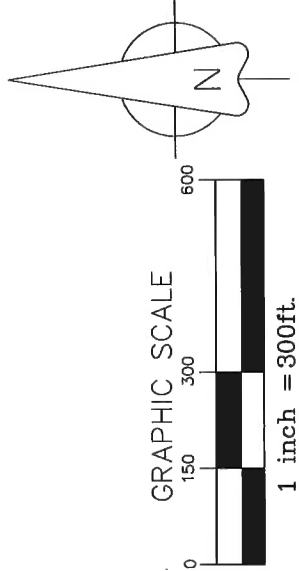

SURVEY PROVIDED BY: CORNERSTONE SURVEYING W12890 HWY 1 DEERBROOK WI 54424 715-216-3234	SURVEYED FOR: ANDY KIHN 1132 ALEX CT HUBERTUS WI 53033	BEARING REFERENCE: TO THE LANGLADE COUNTY COORDINATE SYSTEM
--	---	---