



MAP OF SURVEY

ALL OF THE SOUTHWEST 1/4 OF THE SOUTHWEST 1/4
OF SECTION 1, TOWNSHIP 32 NORTH, RANGE 9 EAST,
TOWN OF VILAS, LANGLADE COUNTY WISCONSIN

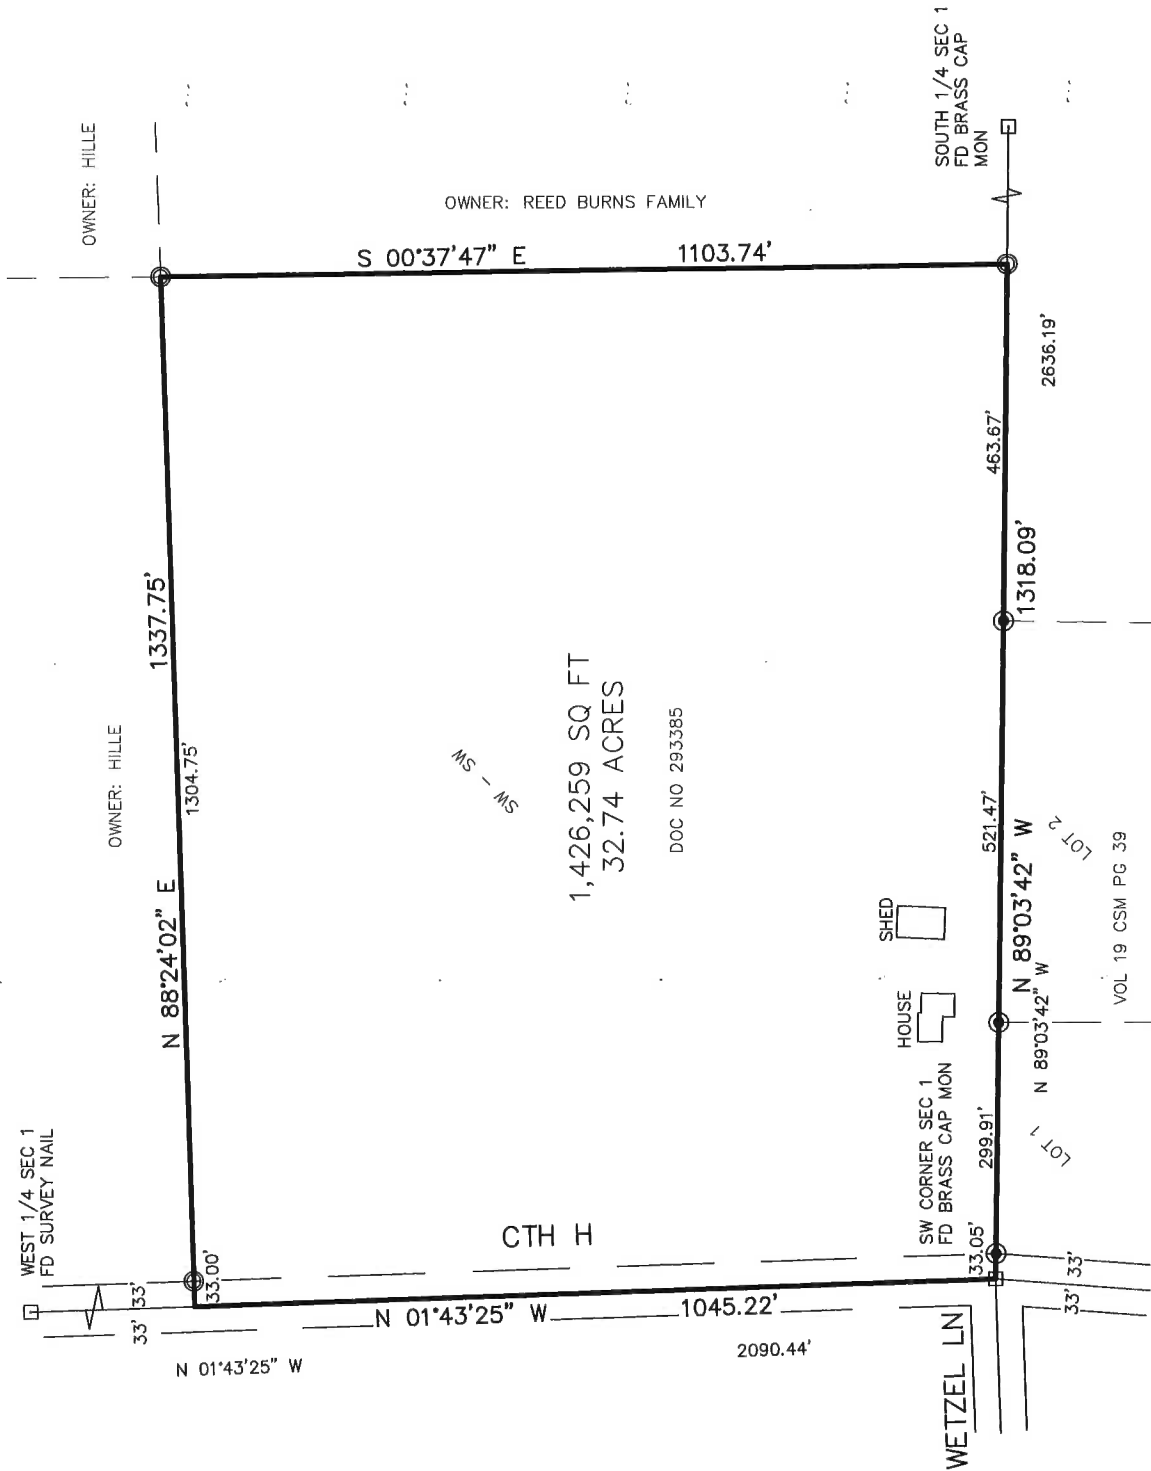

I, CHARLEY G BRINKMEIER, REGISTERED LAND SURVEYOR S-2517, DO HEREBY
CERTIFY THAT BY THE DIRECTION OF MARK MARSHALL I SURVEYED AND
MAPPED THE PROPERTY HEREON. I FURTHER CERTIFY THAT THIS MAP IS A
TRUE AND CORRECT REPRESENTATION OF SAID SURVEY, AND THAT THIS
SURVEY IS CORRECT TO THE BEST OF MY KNOWLEDGE AND BELIEF.


ALSO THAT I HAVE FULLY COMPLIED WITH THE PROVISIONS OF CHAPTER AE-7
OF THE WISCONSIN STATUTES.

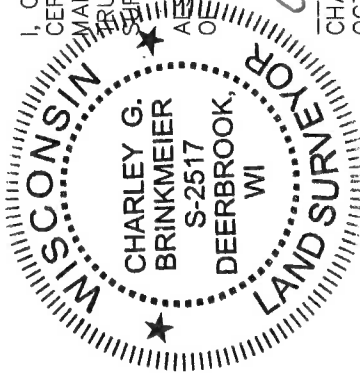

- 3/4" X 18" RE-BAR WEIGHING 1.50 LBS/LINEAL FOOT SET
- FOUND 2" I. PIPE
- FOUND 1" I. PIPE
- FOUND PK NAIL OR RR SPIKE
- FOUND GOV'T CORNER
- RECORD DATA

SHEET 1 OF 1

RECORD # 11236
LANGLADE COUNTY SURVEYORS OFFICE
DATE FILED: 10/23/26 BY: D.T.

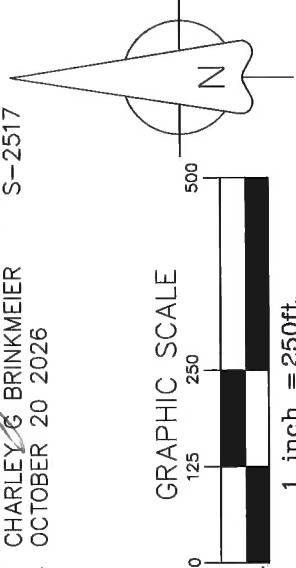

SURVEY PROVIDED BY: CORNERSTONE SURVEYING W12890 HWY 1 DEERBROOK WI 54424 715-216-3234	SURVEYED FOR: MARK MARSHALL W6907 CTH H DEERBROOK WI 54424	BEARING REFERENCE: TO THE LANGLADE COUNTY COORDINATE SYSTEM
--	---	---