


MAP OF SURVEY

OF ALL OF LOTS 1 & 2 OF BLACK'S BORTH LAKE PLAT
AND ALL OF LOT 3 OF VOLUME 1 CERTIFIED SURVEY MAP
PAGE 59 LOCATED IN SECTION 6, TOWNSHIP 32 NORTH,
RANGE 11 EAST, TOWN OF NEVA, LANGLADE COUNTY
WISCONSIN



RECORD # 11237
LANGLADE COUNTY SURVEYORS OFFICE
DATE FILED: 10/23/26 BY: D.T.

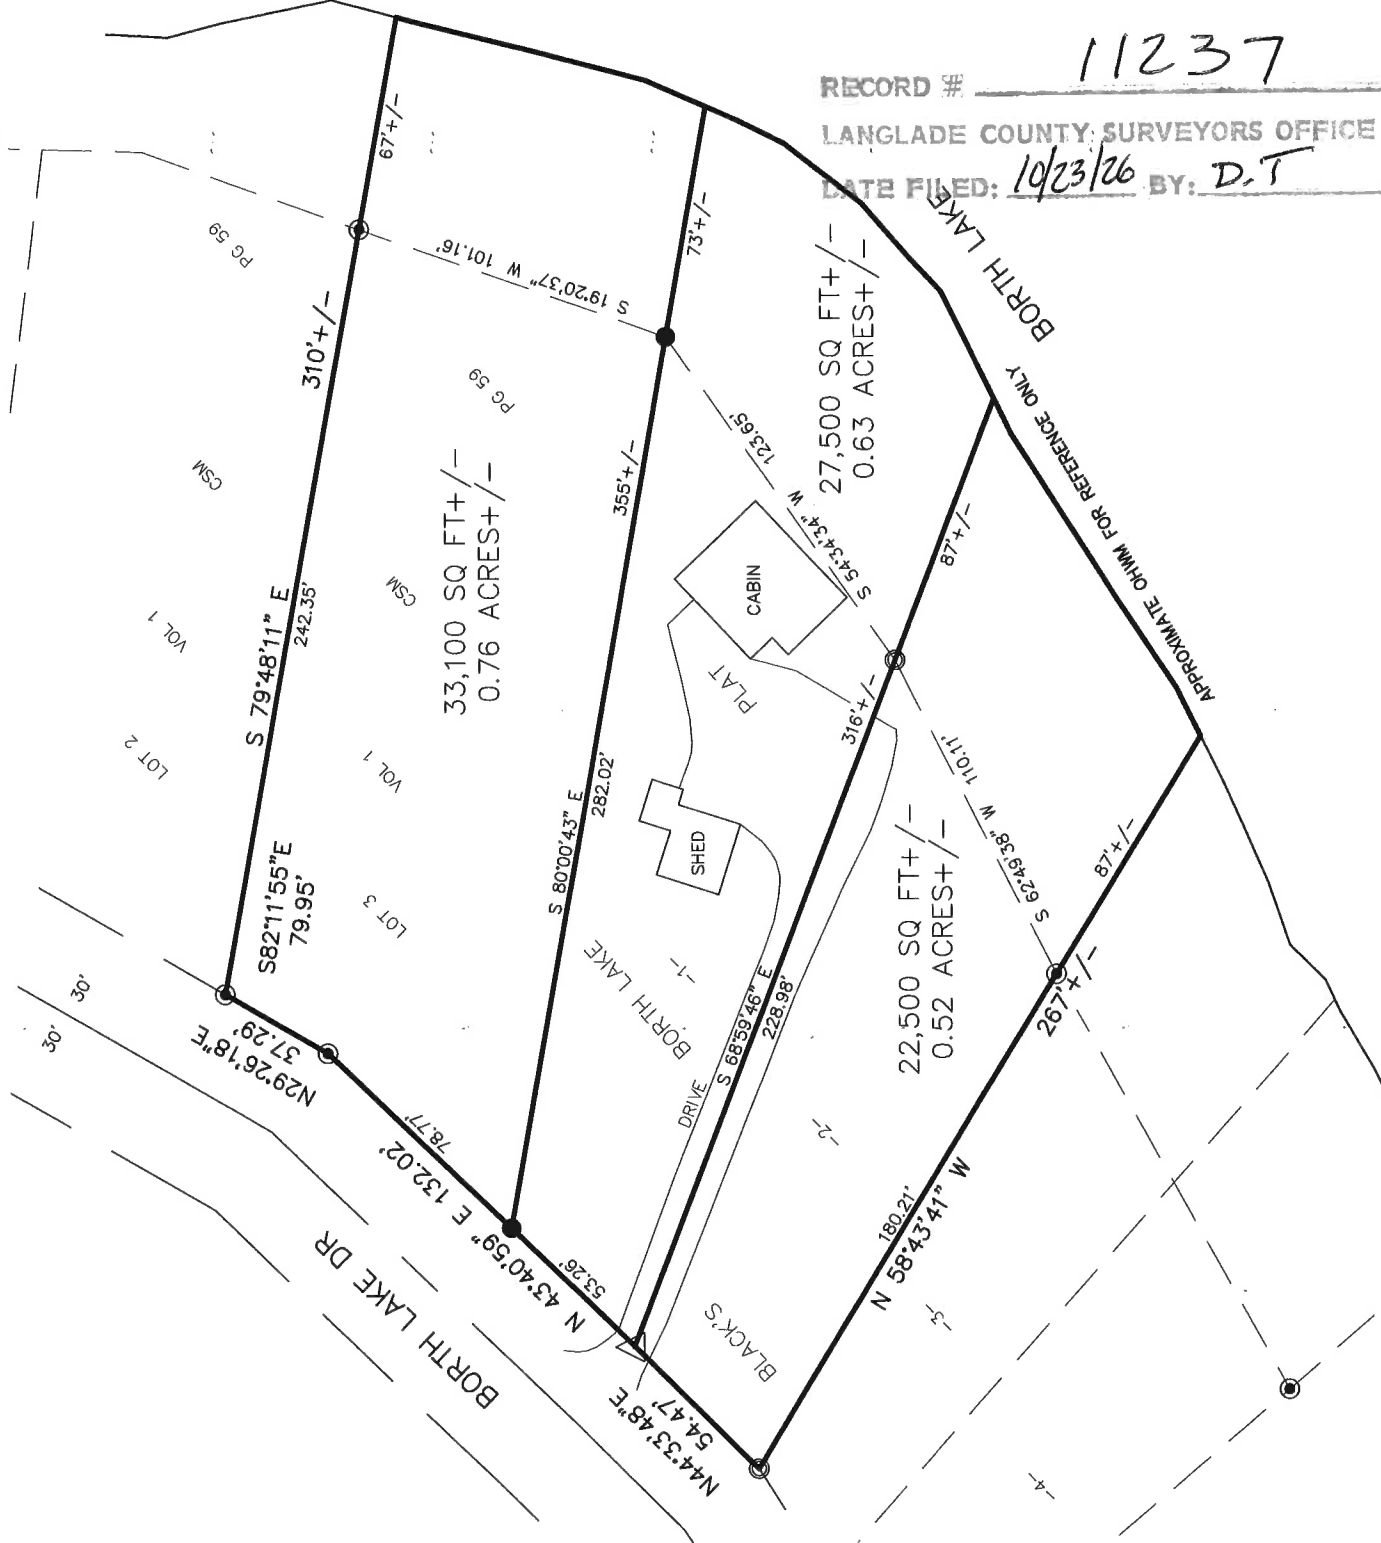

I, CHARLEY G. BRINKMEIER, REGISTERED LAND SURVEYOR S-2517, DO HEREBY CERTIFY THAT BY THE DIRECTION OF ANDY KIHN I SURVEYED AND MAPPED THE PROPERTY HEREON. I FURTHER CERTIFY THAT THIS MAP IS A TRUE AND CORRECT REPRESENTATION OF SAID SURVEY, AND THAT THIS SURVEY IS CORRECT TO THE BEST OF MY KNOWLEDGE AND BELIEF.

ALSO THAT I HAVE FULLY COMPLIED WITH THE PROVISIONS OF CHAPTER 236.34 OF THE WISCONSIN STATUTES.

Charley G. Brinkmeier
CHARLEY G. BRINKMEIER S-2517
OCTOBER 20 2026

- 3/4" X 18" RE-BAR WEIGHING 1.50 LBS/LINEAL FOOT SET

- FOUND 2" I. PIPE
- FOUND 1" I. PIPE
- SET MAG NAIL
- FOUND GOV'T CORNER
- RECORD DATA


SHEET 1 OF 1



GRAPHIC SCALE

0 30 60 120

1 inch = 60 ft.

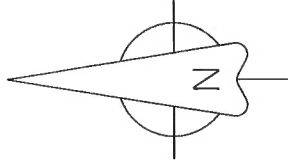

SURVEY PROVIDED BY: CORNERSTONE SURVEYING W12890 HWY 1 DEERBROOK WI 54424 715-216-3234	SURVEYED FOR: ANDY KIHN 1132 ALEX CT HUBERTUS WI 53033	BEARING REFERENCE: TO THE LANGLADE COUNTY COORDINATE SYSTEM
--	---	---